
0 2.5 5 7.5 10

scale in metres 1:100

| amendments | | | | |
|---|---|---|---|---|
| rev. | date | comment | auth. | chkd. |
| A | 29.07.25 | Minor amendment. | ES | GI |




North 3D Visualisation

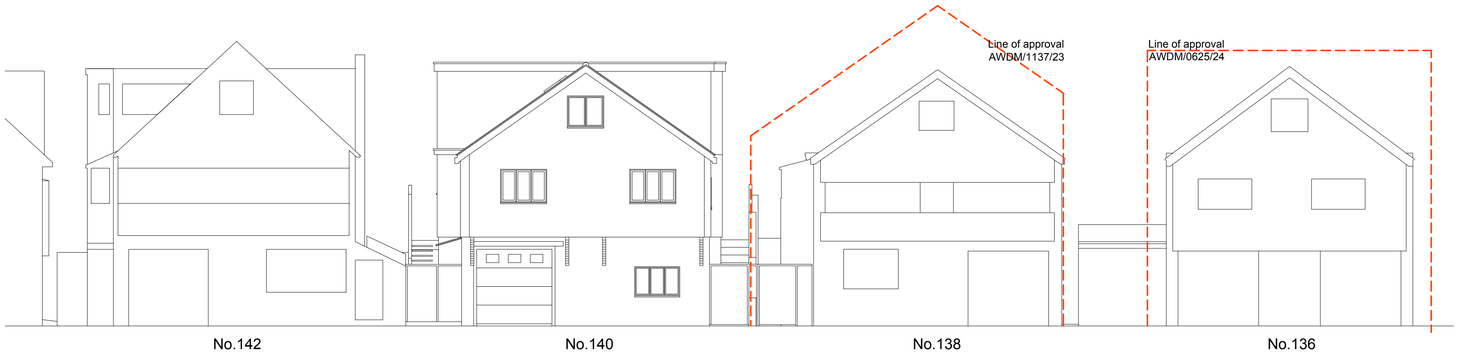


North Contextual Elevation (viewed from Brighton Road) 1:100




South 3D Visualisation




South Contextual Elevation (viewed from beach) 1:100

Note: Neighbouring properties based on record drawings only

| client | | drawing number | revision |
|---|---|---|---|
| Elizabeth Barrett | | 0754.EXG.003 | A |
| project | | drawing title | |
| 140 Brighton Road<br>Lancing<br>BN15 8LN | | Contextual Elevations<br>and 3D Visualisations<br>Measured Survey (by others) | |
| drawn by | checked by | riba work stage | date | scale/original sheet size |
| ES/Others | GI | MS | May '25 | 1:100 @ A1 |

www.abir.co.uk studio@abirarchitects.co.uk
Unit 1, Beta House, St John's Road, Hove, BN3 2FX, United Kingdom
Hove +44 (0)1273 724 384
Company No 06877117 VAT No 971 4147 17

© ABIR Architects Ltd. Check all dimensions on site before work is undertaken. All goods, materials and workmanship to conform with current building regulations, BSS and COP's.

ABIR Architects

RIBA Chartered Practice