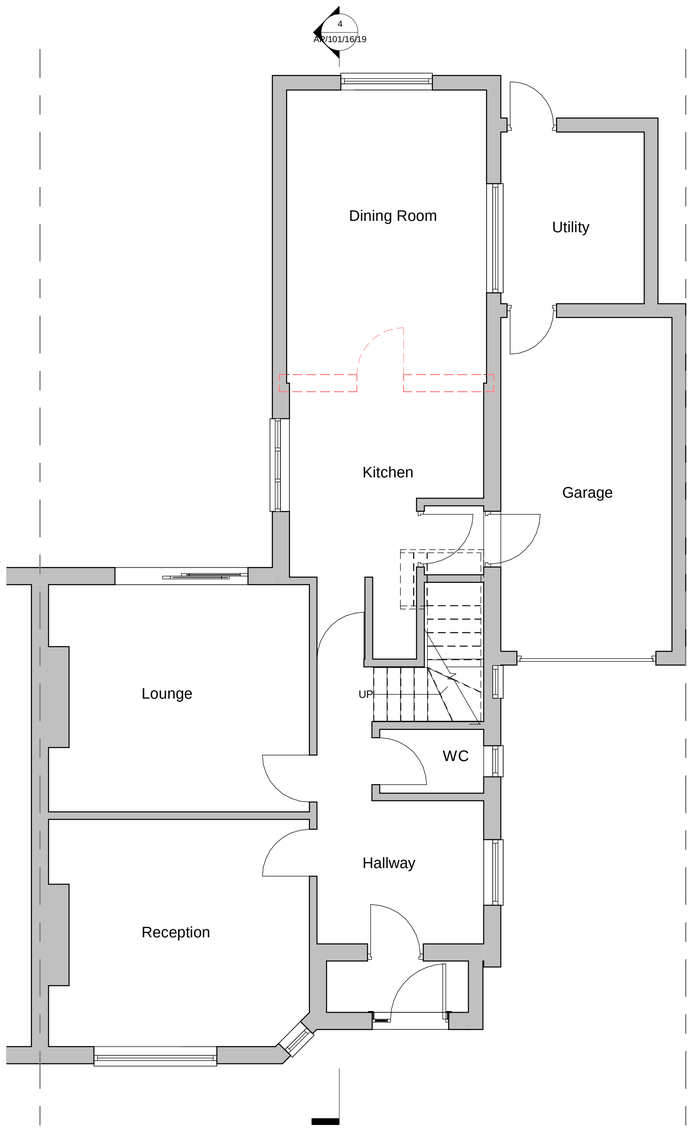

1 Ground Level
1 : 50

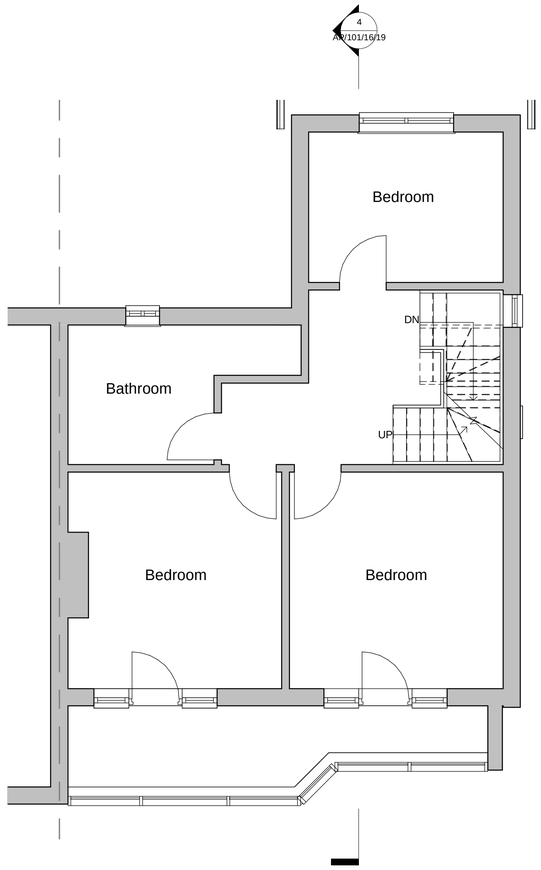

2 First Floor
1 : 50

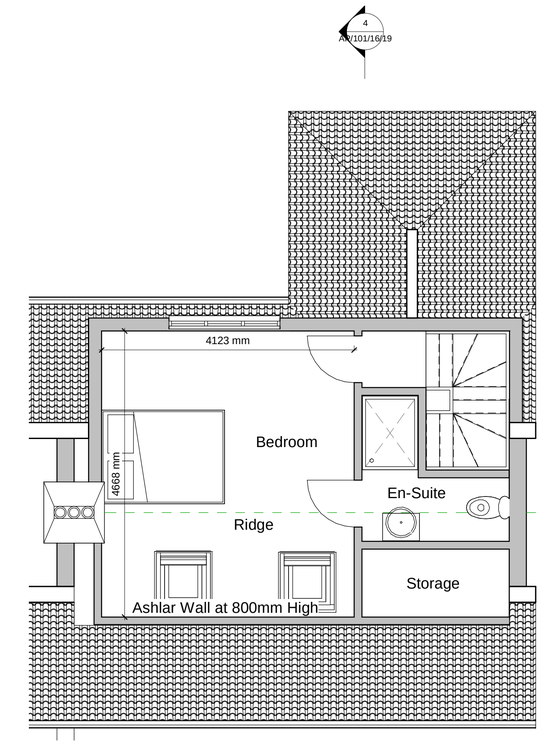

9 Loft
1 : 50

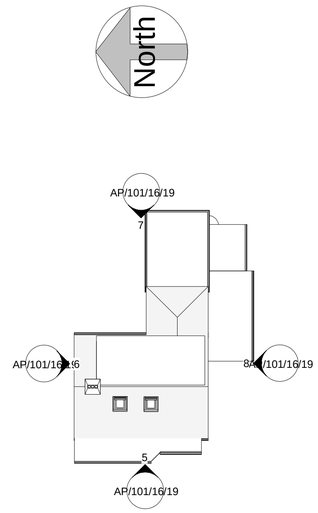

3 Site
1 : 200

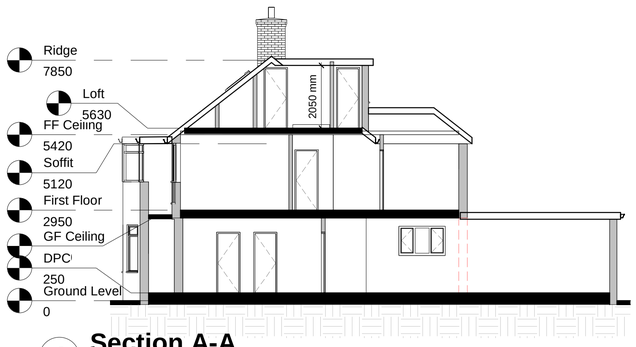

4 Section A-A
1 : 100

Dormer Volume = 25.56m3

Gable Volume = 18.04m3

Total Volume = 43.60m3

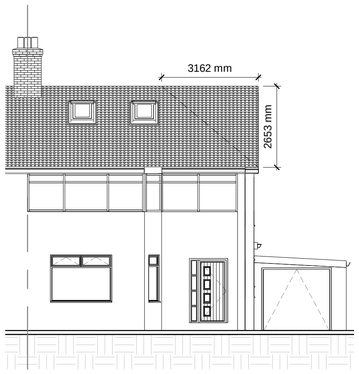

5 Front Elevation (West)
1 : 100

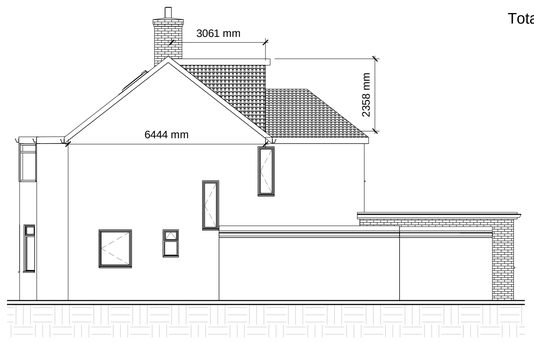

8 Side Elevation (South)
1 : 100



6 Party Wall (North)
1 : 100

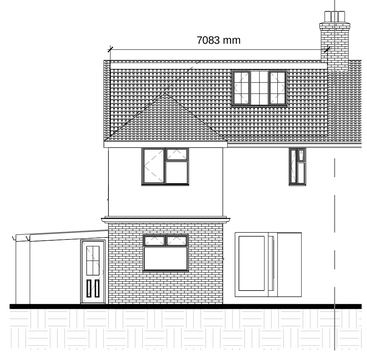

7 Rear Elevation (East)
1 : 100

0m 1m 2m 3m 4m 5m

VISUAL SCALE 1:50 @ A1

0m 2m 4m 6m 8m 10m

VISUAL SCALE 1:100 @ A1

0m 4m 8m 12m 16m 20m

VISUAL SCALE 1:200 @ A1

All dimension to be verified on site, any discrepencies to be reported to Designer prior to setting out or ordering of any materials.

This drawing has been produced for the specific client and project identified below and is not intended for use by any other person or for any other purpose.

This drawing is protected under The Copyright, Designs ct 1988.

Revisions

Client

Mr T Greed

Project Address

16 Western Road
Sompting
LANCING
BN15 8RX

Project

Loft Conversion

Drawing Title

Proposed Plans & Elevations

Drawing number	Rev
AP/101/16/19	
Scale:	**Paper Size:**
As indicated	