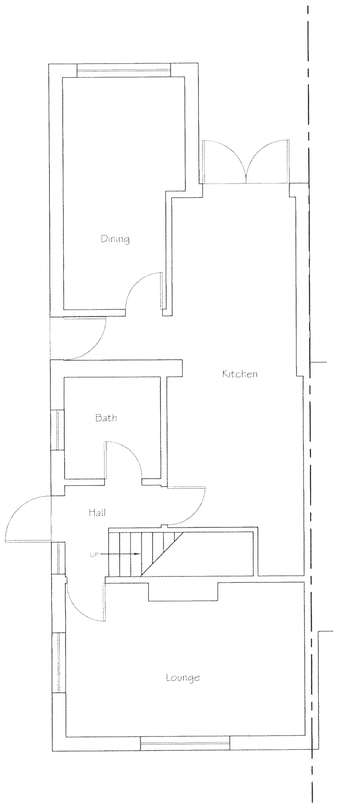

Existing Ground Floor Plan

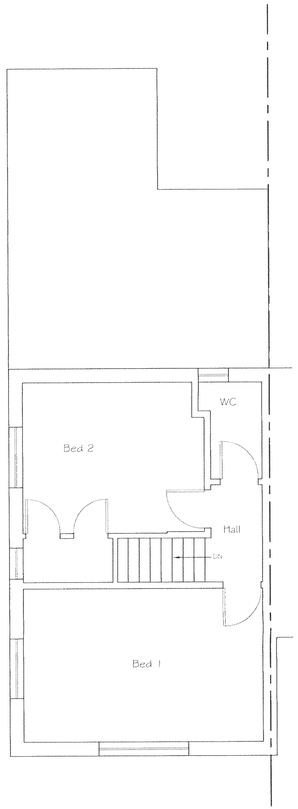

Existing First Floor Plan

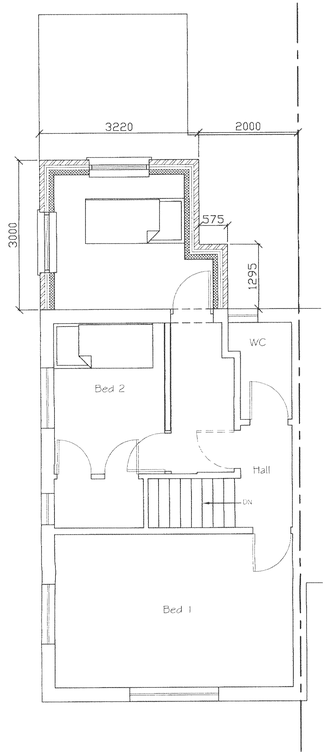

Proposed First Floor Plan

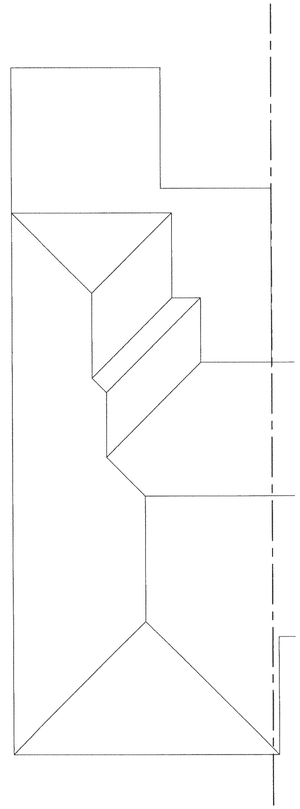

Proposed Roof Plan

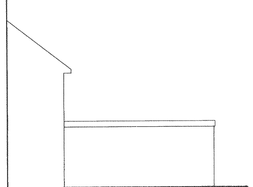

Existing Side Elevation

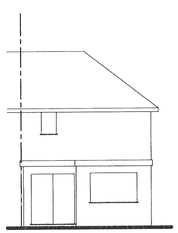

Existing Rear Elevation

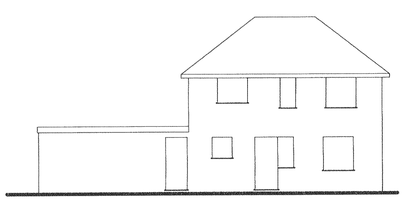

Existing Side Elevation

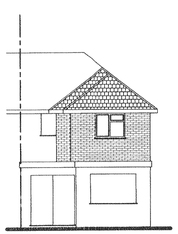

Proposed Rear Elevation

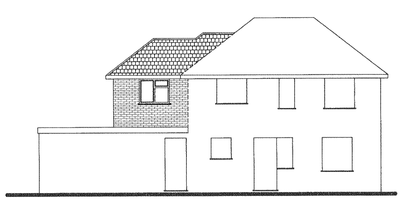

Proposed Side Elevation

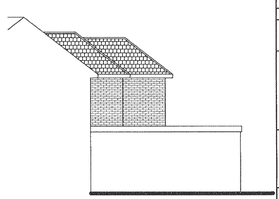

Proposed Side Elevation

Tony Rogers
Building Consultants
Address: 40 Dawn Crescent, Upper Beeding
West Sussex, BN44 3WH
Telephone: 01903 815225 Fax: 01903 815225

Rev.	Date:	Revision Description:
A	May 2010	Additional window added to rear wall

Client: D Nickolls

Address: 74 Highdown
Southwick
West Sussex
BN42 4QS

Project: Proposed First Floor Extension

Scale: 1:50 1:100

Date: March 2010

Drawing No: 10/577/01

Drawn By: AWR Revision: A