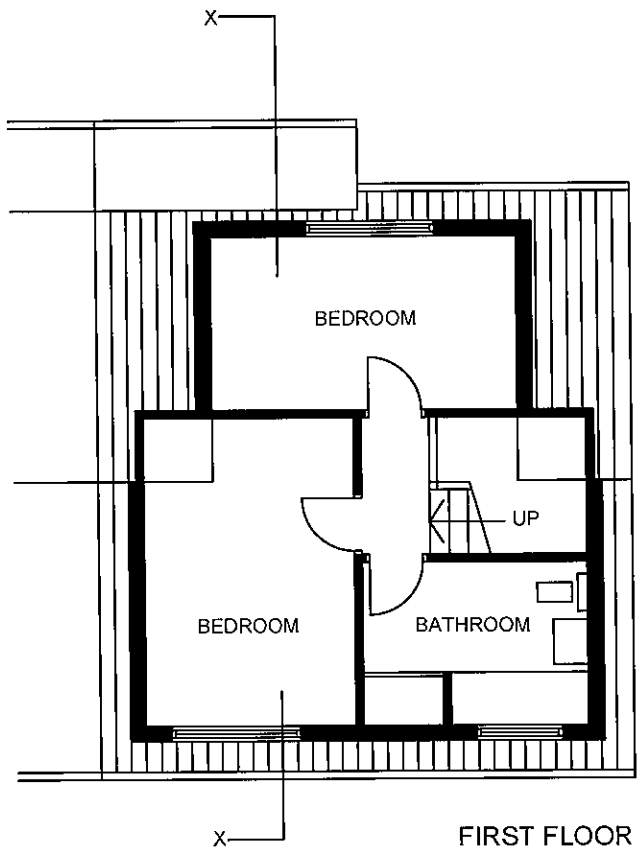

FIRST FLOOR

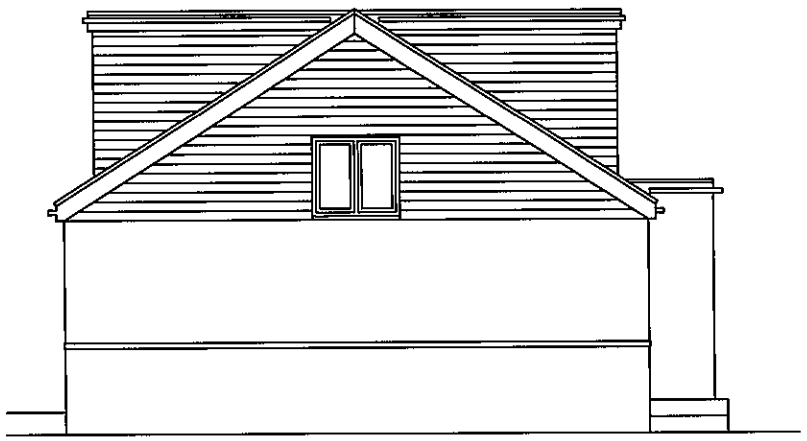

NORTH SECTION



WEST ELEVATION

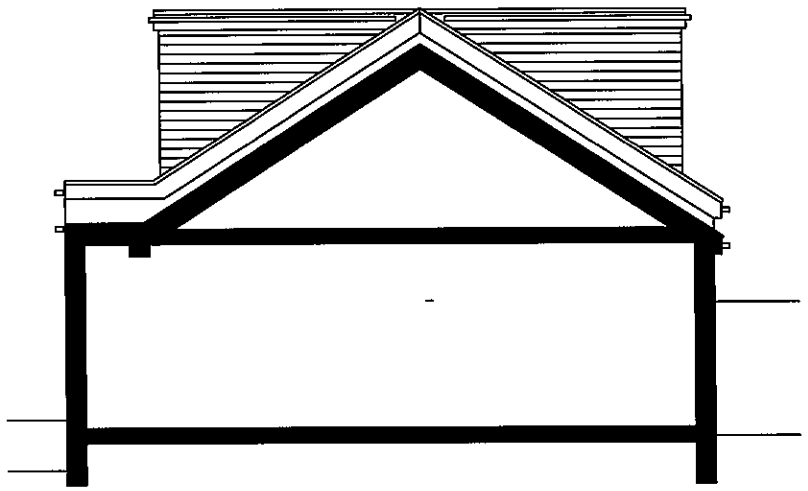

SOUTH ELEVATION



EAST ELEVATION

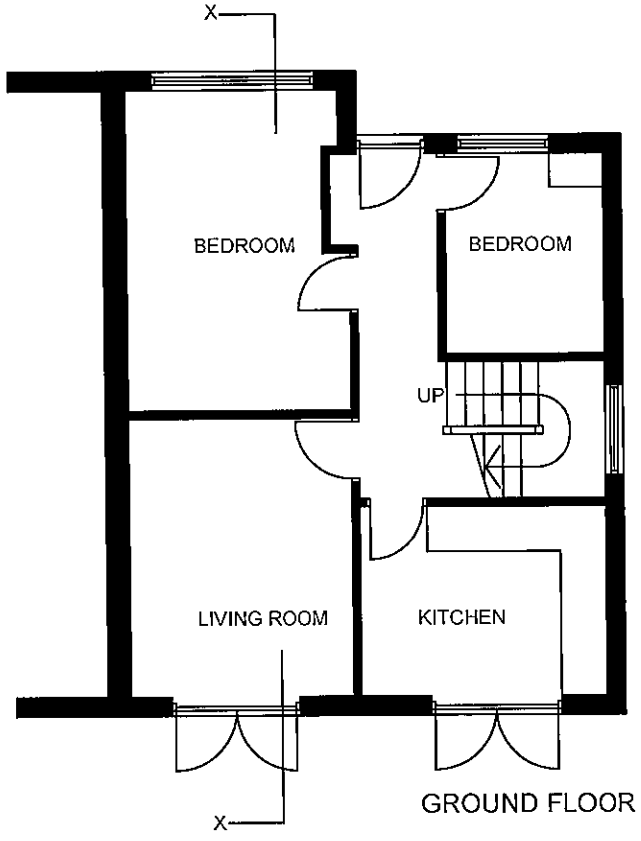

GROUND FLOOR

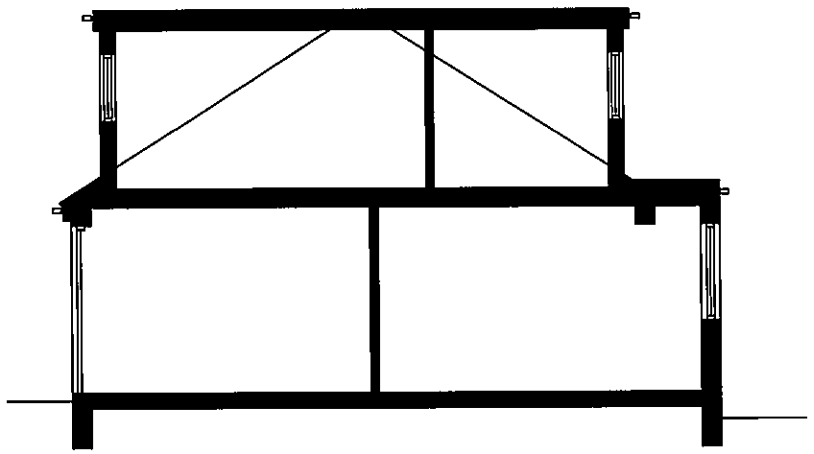

CROSS SECTION X - X

PLAN No. 1xx6014310
22 APR 2010

PROPOSED ROOF EXTENSION AT 40 HILLSIDE ROAD
SOMPTING BN15 0JY
FOR MICHAEL ROBINSON

PLANS ELEVATIONS SECTIONS
AS PROPOSED

RICHARD ROBINSON RIBA

ARCHITECT

16 MILL LANE, SHOREHAM BY SEA BN43 5AG
01273 452 634

E-MAIL larkfield@hotmail.com

DRAWING NO. 11

SCALE 1:100 @ A3

DRAWN BY RR 04 - 2010

NORTH