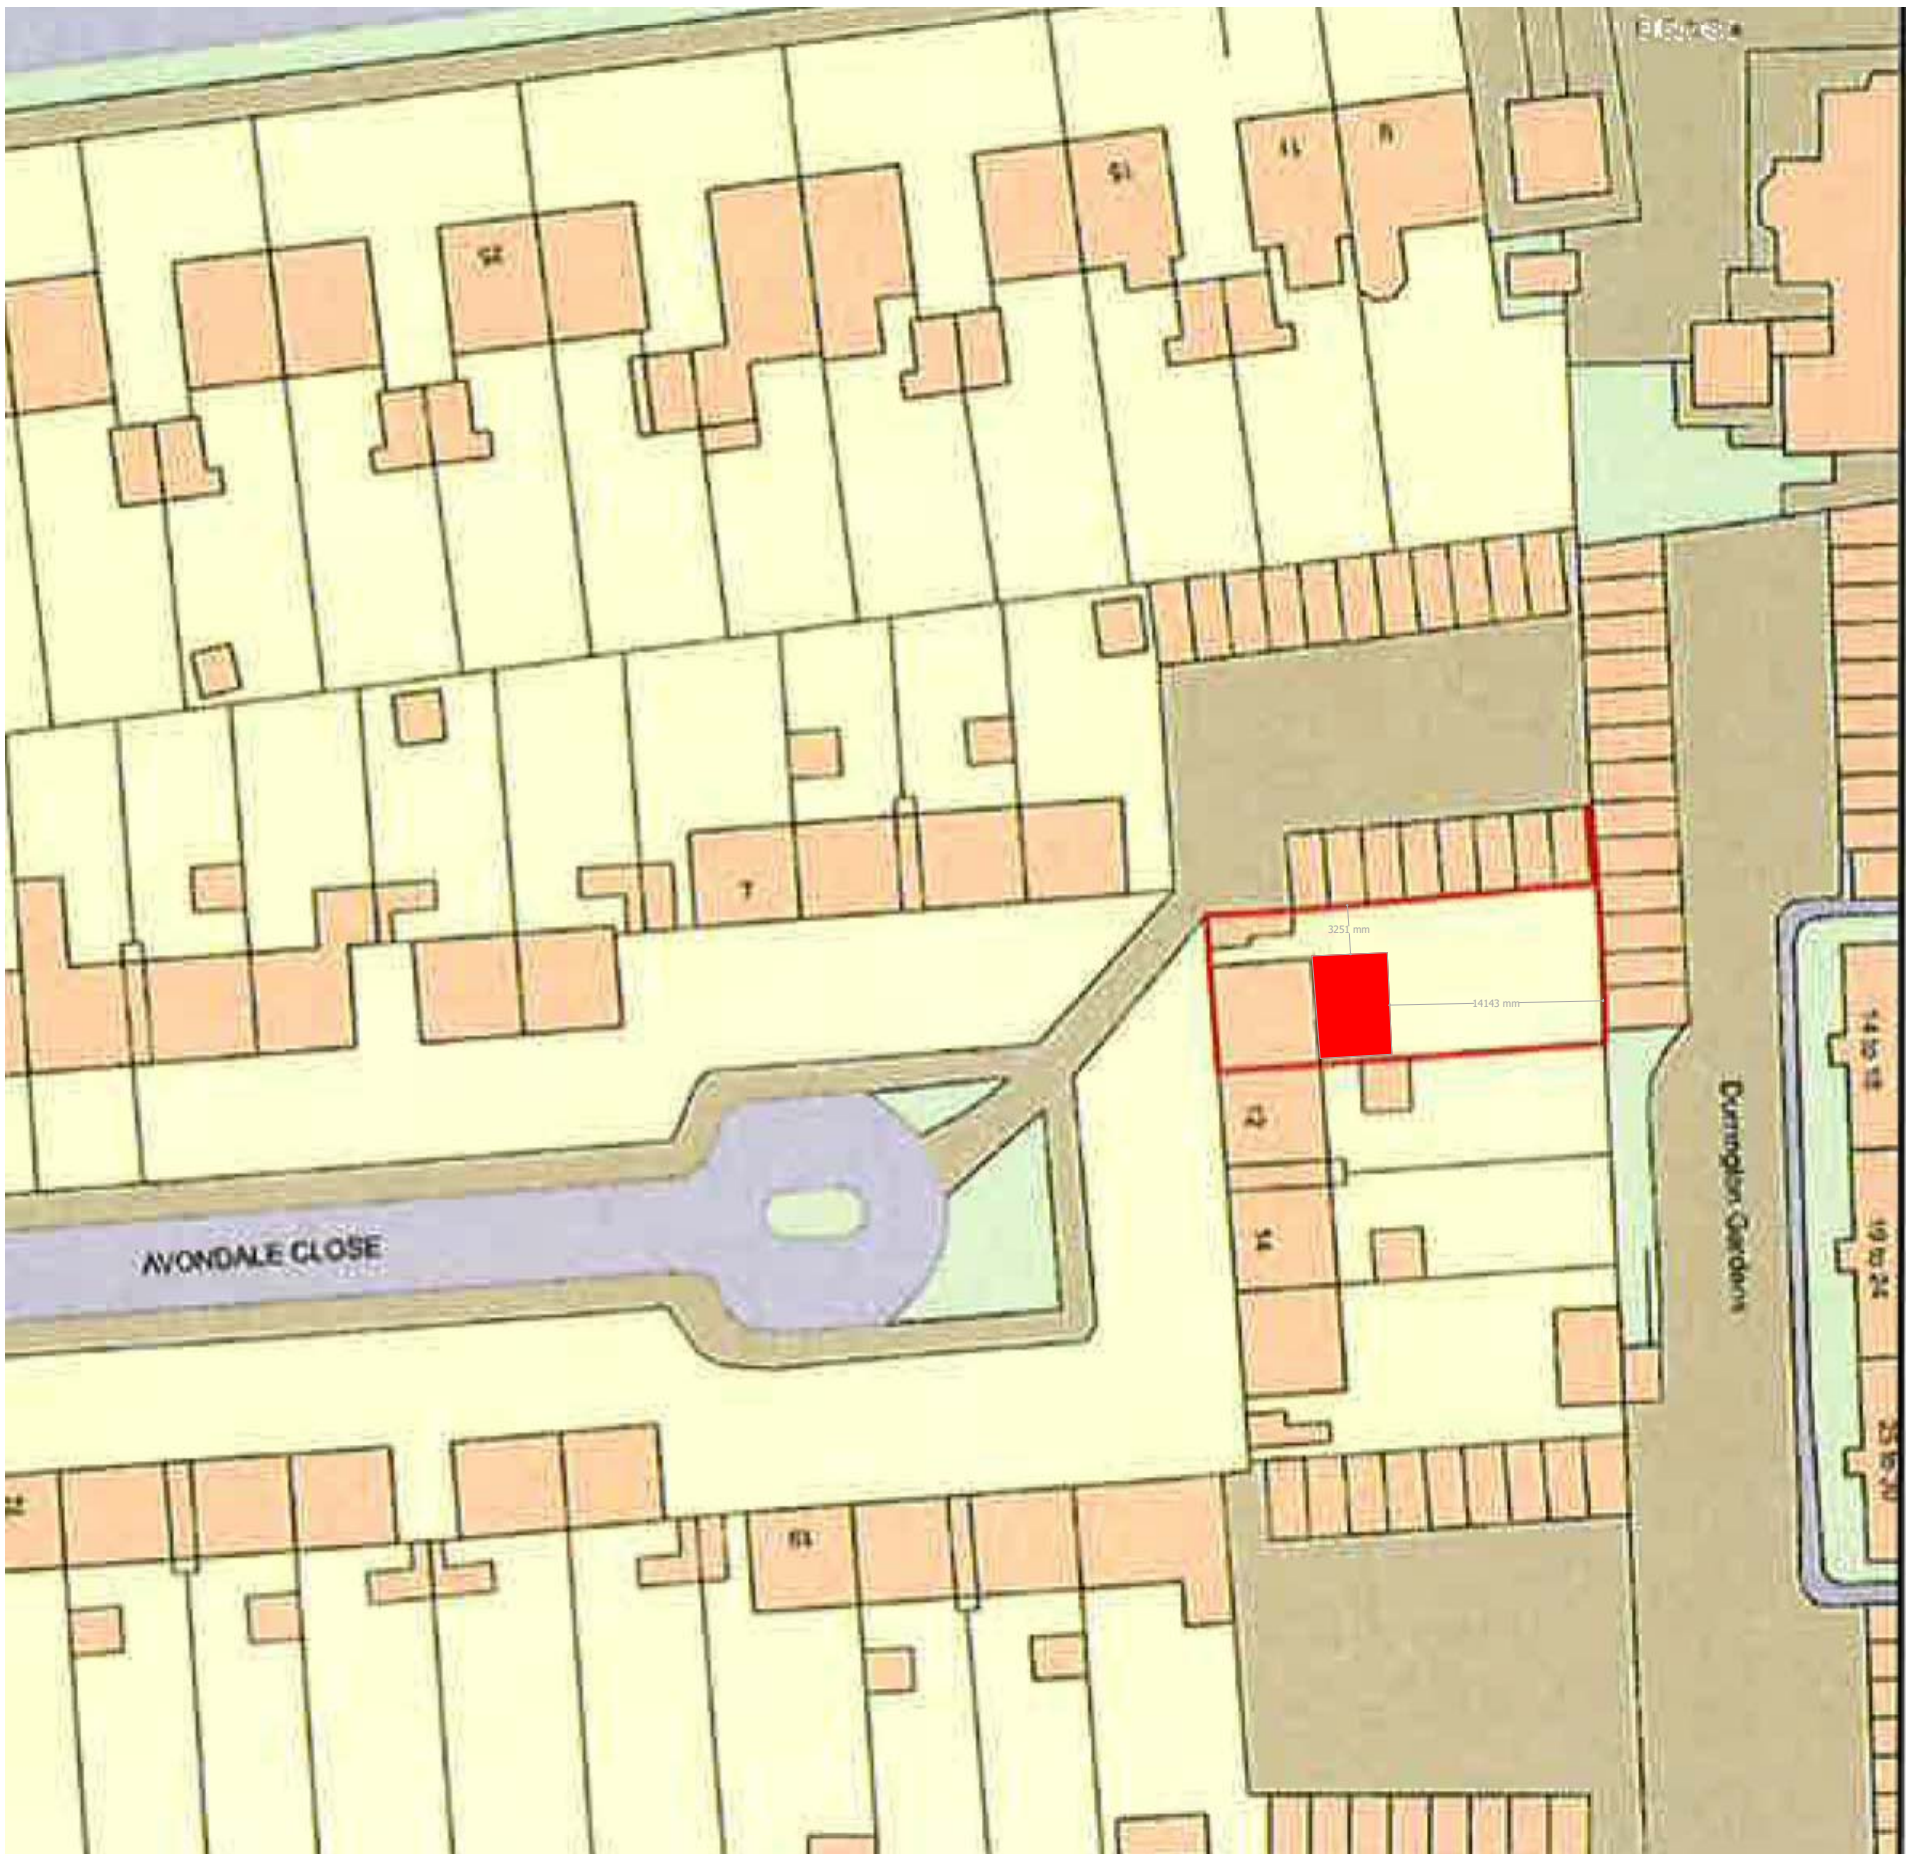

Block Plan
1:500