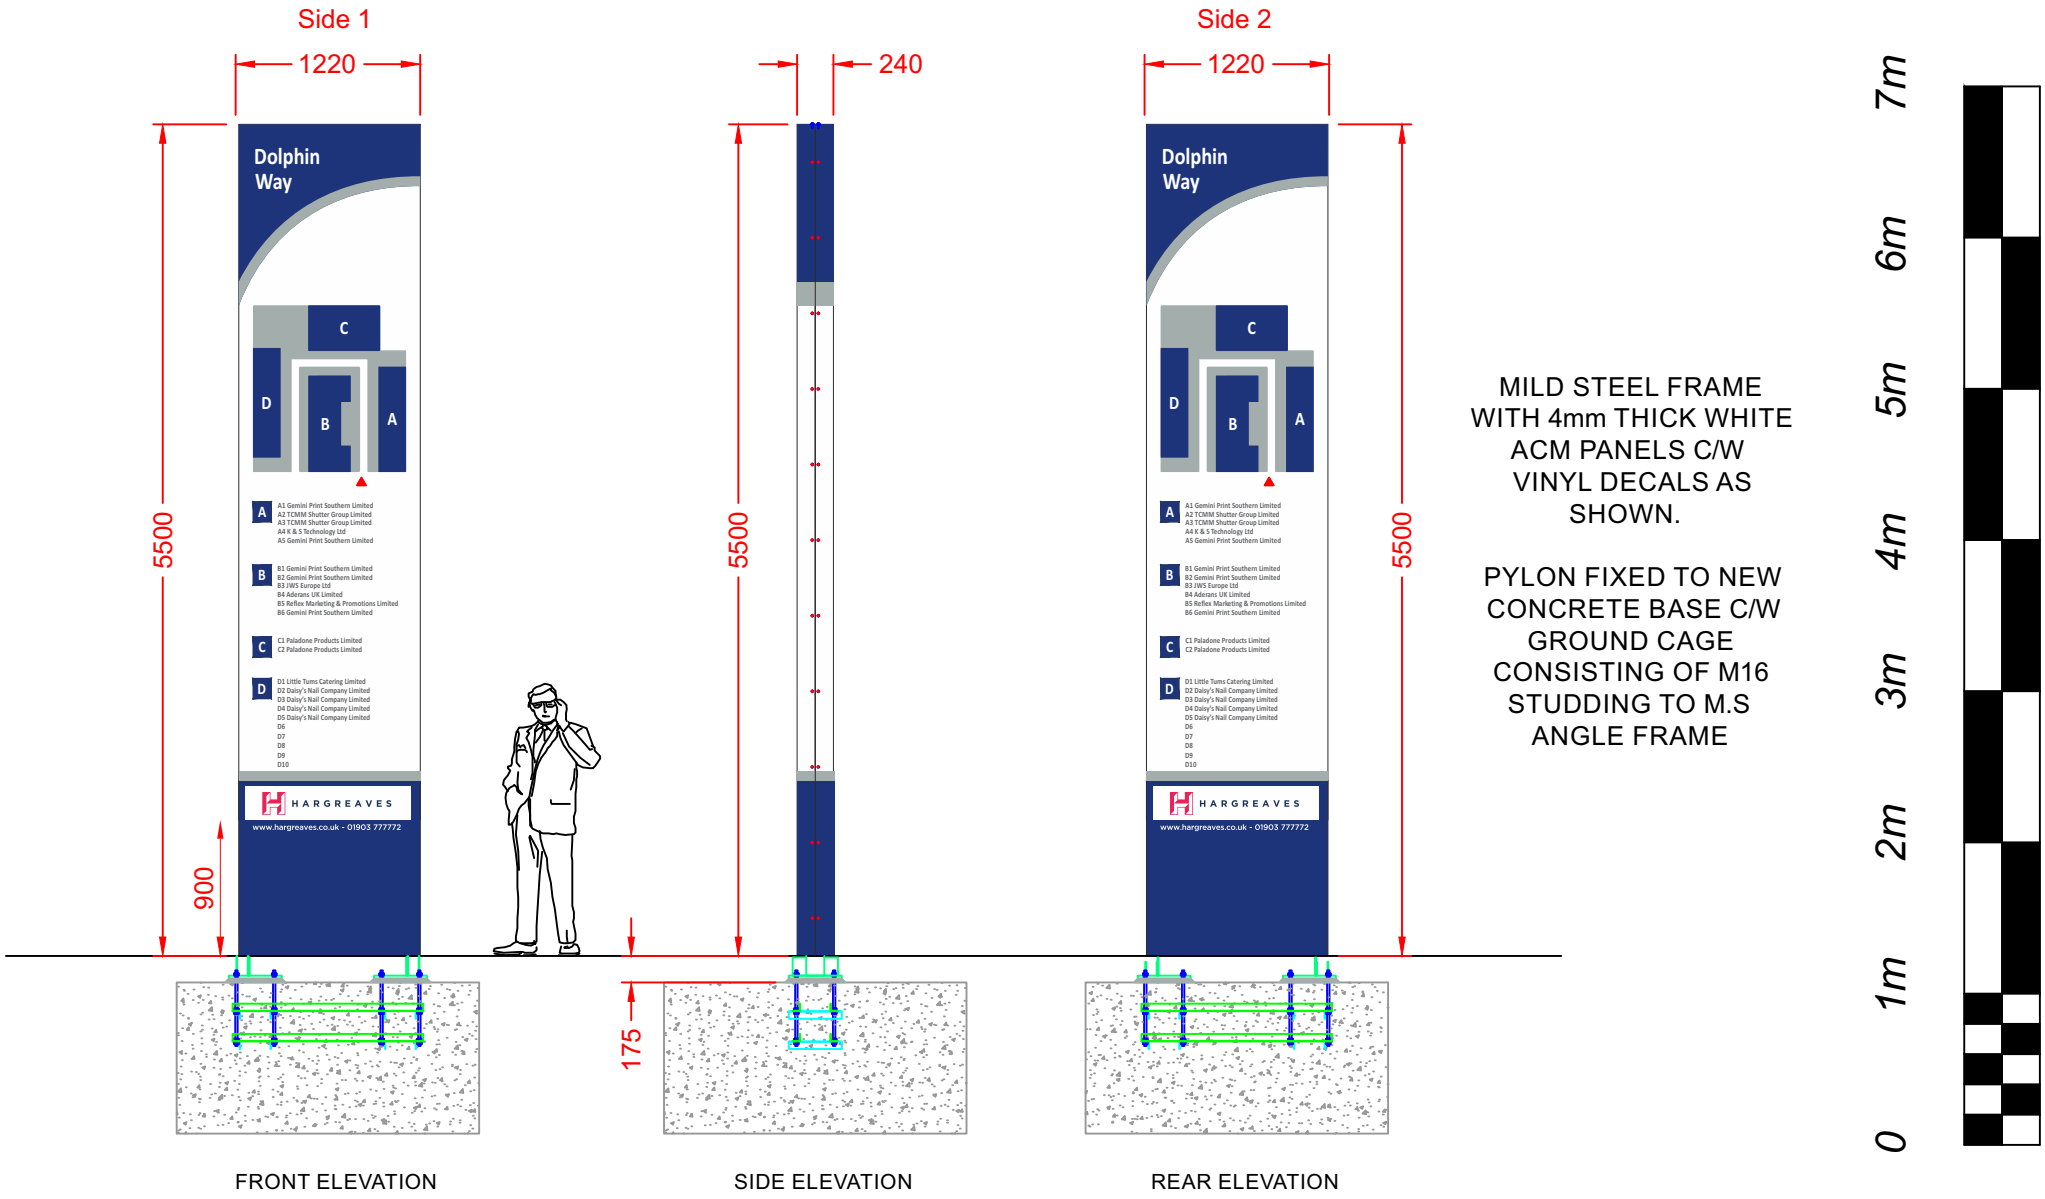


QSF001 ISSUE1

tara signs
St. Peters Place, Western Road,
Lancing, Sussex, BN15 8SB
Tel : 01903 750710
Fax : 01903 754008

Copyright Tara Signs Ltd.

Scale	1:50 @A4
Tolerance	+ -
Drg No	Hargreaves 017
Date	27-01-23
Drawn By	PS
Checked By	

Revisions	Date
D) Colour changes	
E) Sign to be double sided 10-10-22	
F) Adjust the height of the blue base & Hargreaves logo	27-01-23

Project.

HARGREAVES MANAGEMENT Ltd
RUSTINGTON HOUSE
WORTHING ROAD
RUSTINGTON
BN16 3PS
1220x5500 TOTEM - PLANNING DWG