



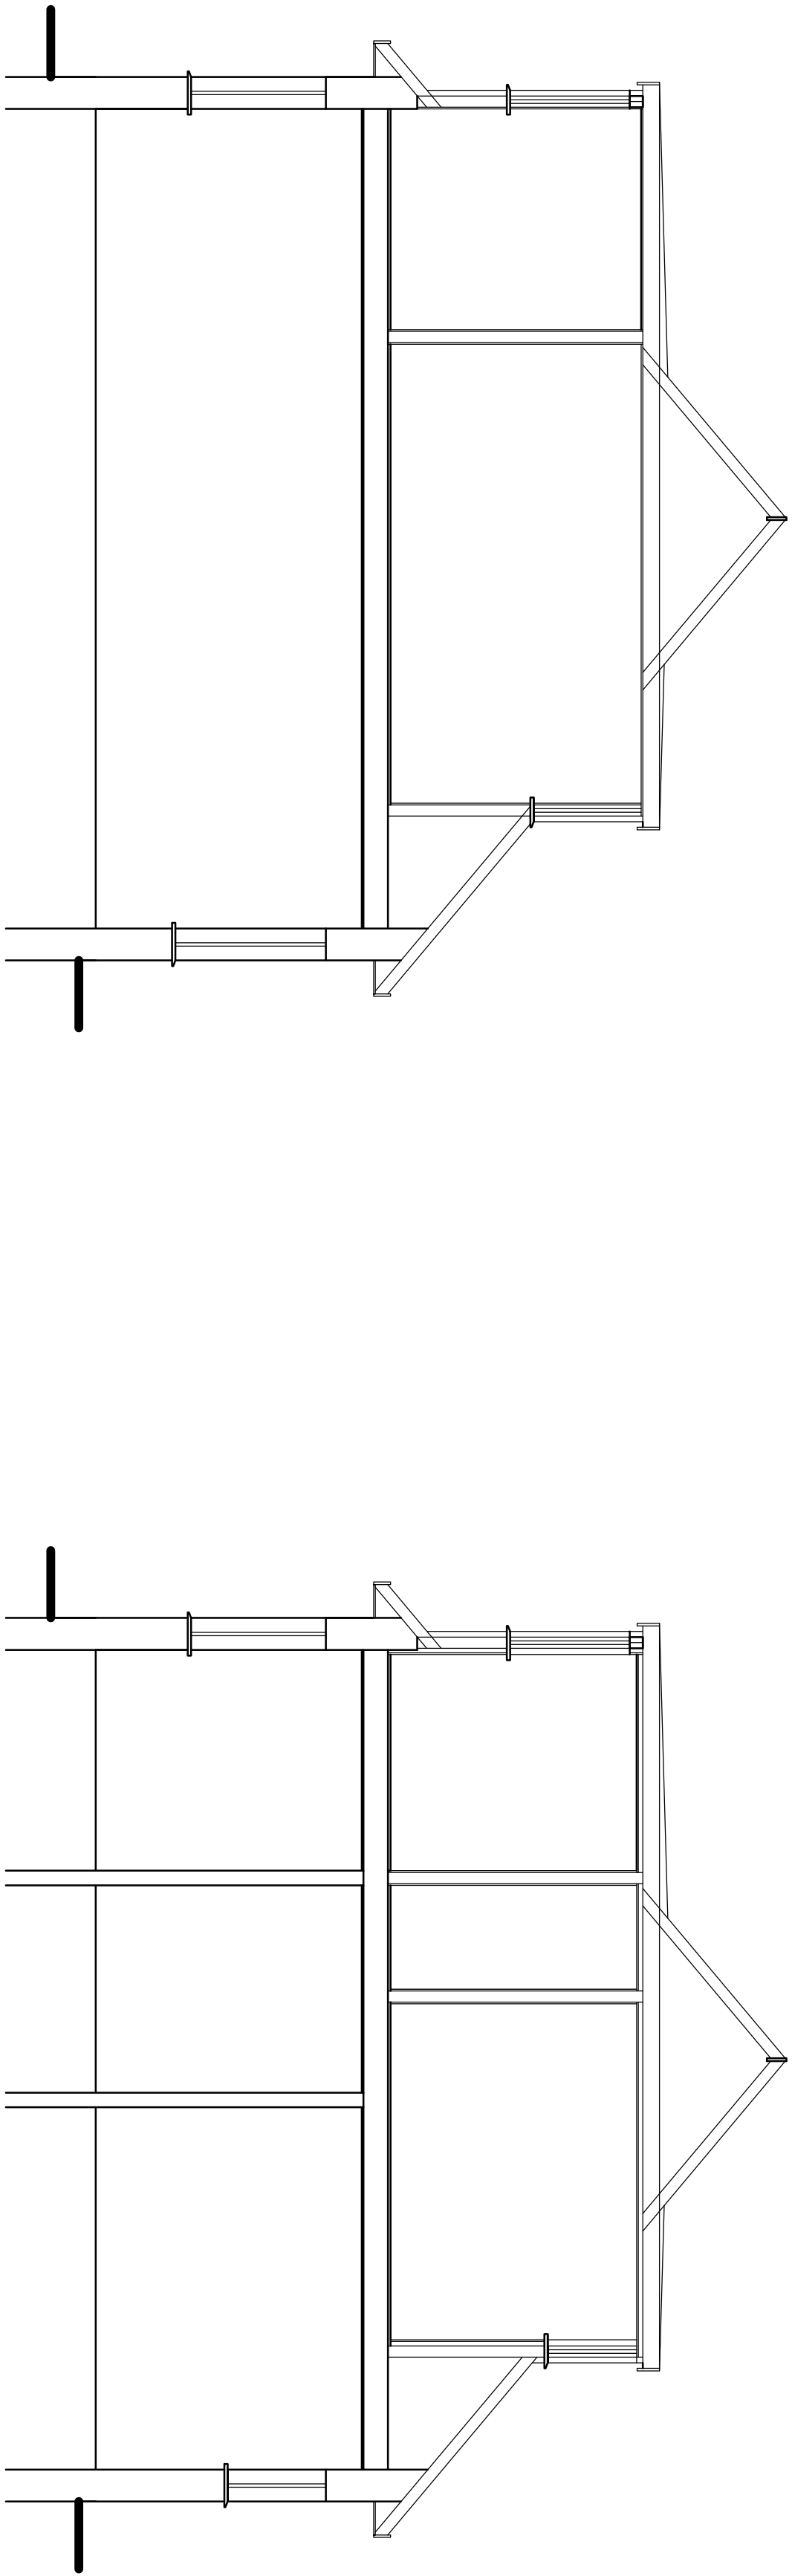

Existing Section

Proposed Section

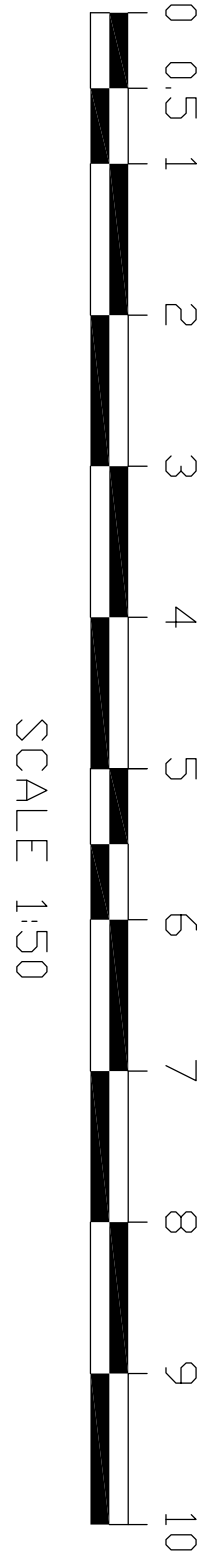

Tony Rogers Building Consultants Address: 40 Dawn Crescent, Upper Beeding West Sussex, BN44 3WH Telephone: 01903 815225 Fax: 01903 815225	
Rev:	Revision Description:
Date:	
Client: Mr & Mrs A Whittington	
Address: 174 Downsway Southwick West Sussex BN42 4WF	
Project: Proposed enlarged roof with enlarged rear dormer and front dormer	
Scale:	1:50
Paper Size	A1
Date: June 2026	
Drawing No: 26/1634/05	
Drawn By: AWR	Revision: