




Existing South Elevation




Existing West Elevation



Existing North Elevation

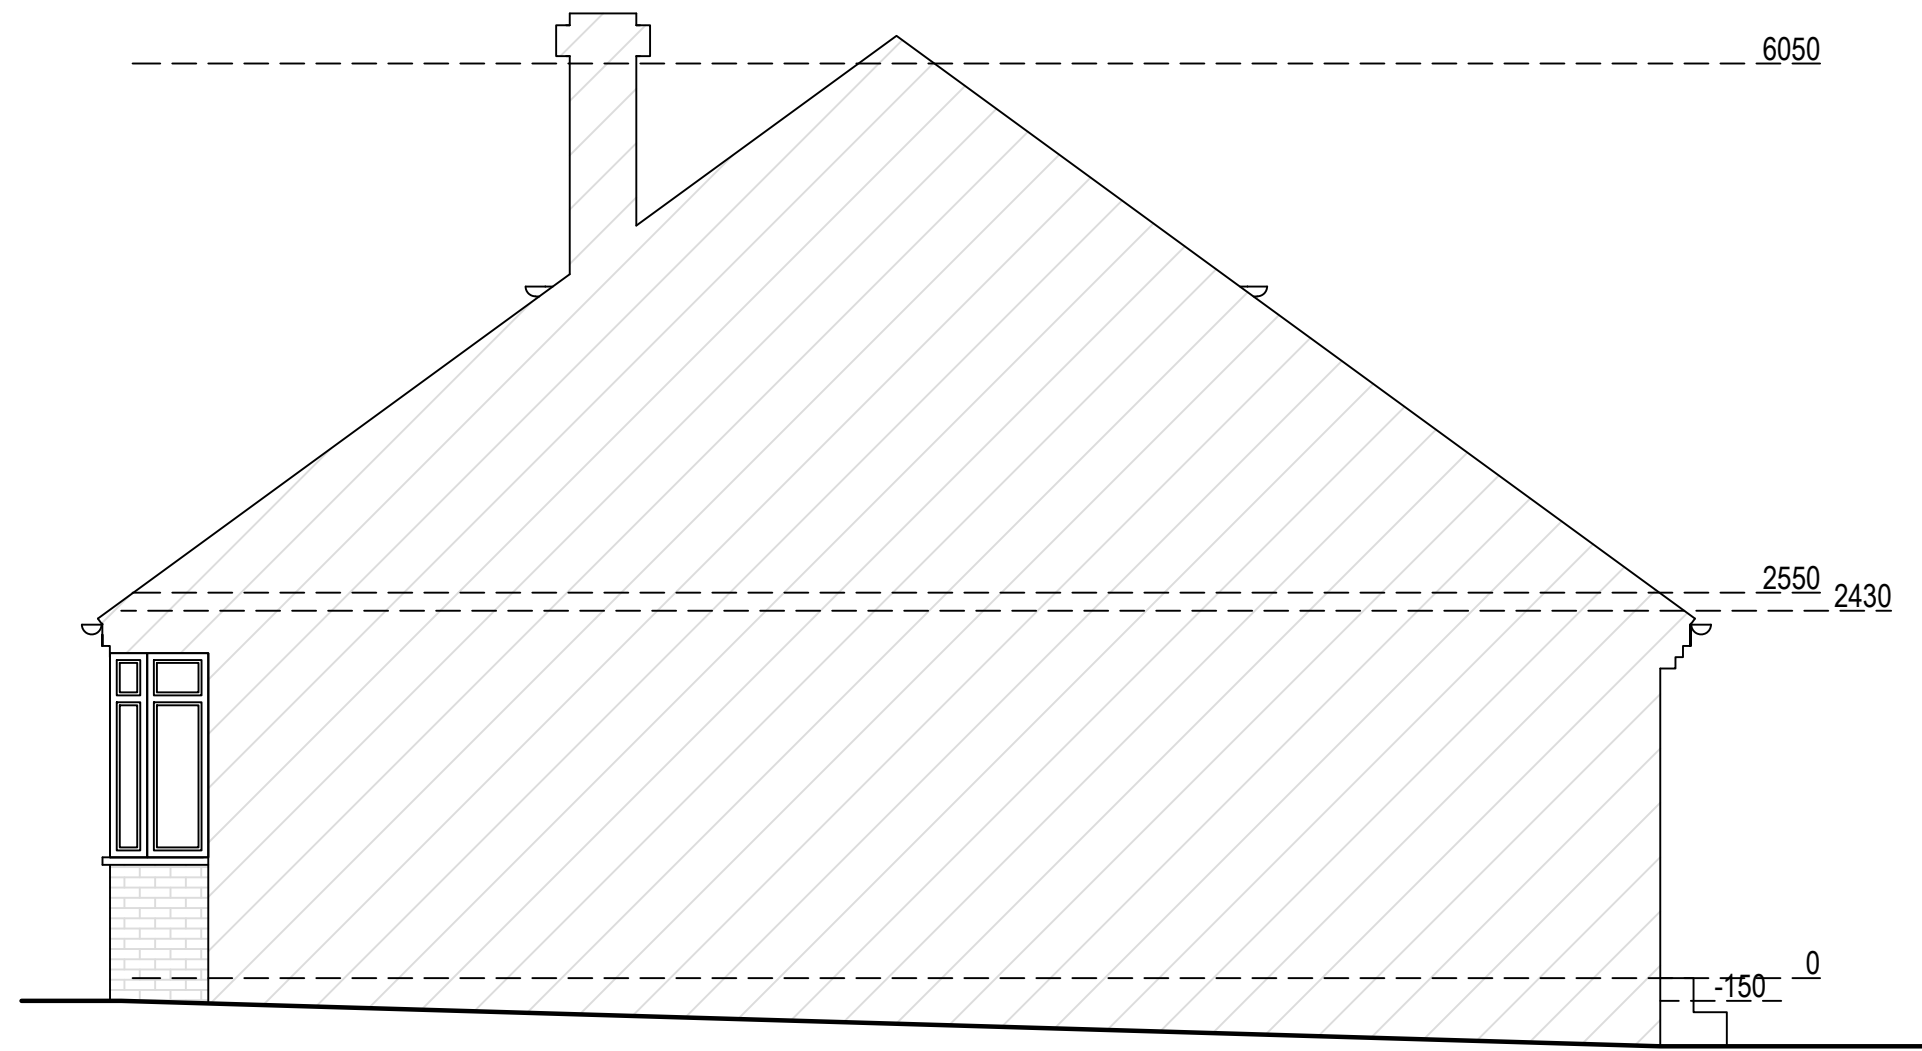

Existing East Elevation

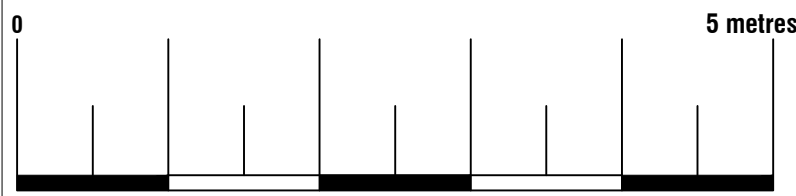

Arkiplan ArkiPlan Architectural Ltd • Enquiries@ArkiPlan.co.uk Lytchett House, 13 Freeland Park, Wareham Road, Poole, Dorset, BH16 6FA			
Site	37 Sackville Crescent, Worthing BN14 8BP	Date	18.06.2026
		Sheet	25-0525 D04 REV 4
		Job	Loft Conversion New Extension
Title Number	SX40788	Scale	1:50 @A1, 1:100 @A3
		Title	As Shown