


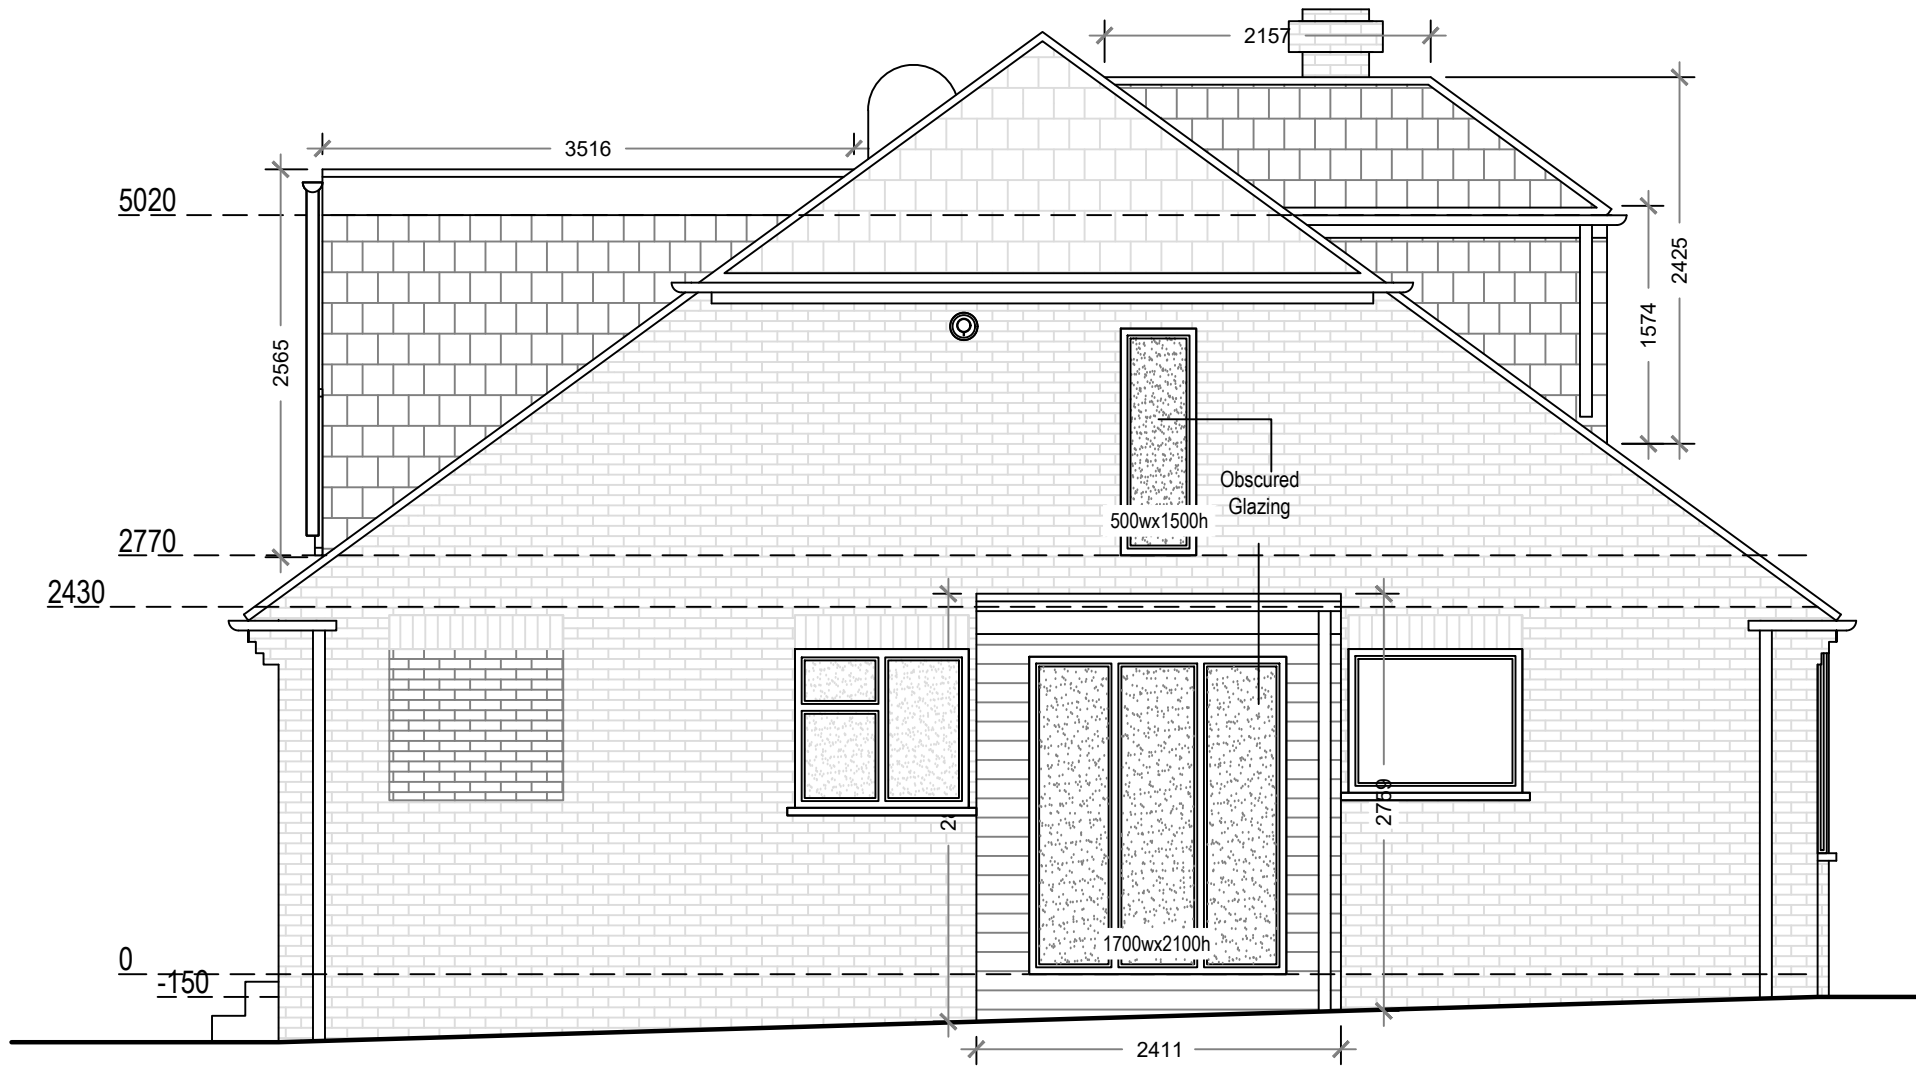


Proposed South Elevation




Proposed West Elevation



Proposed North Elevation

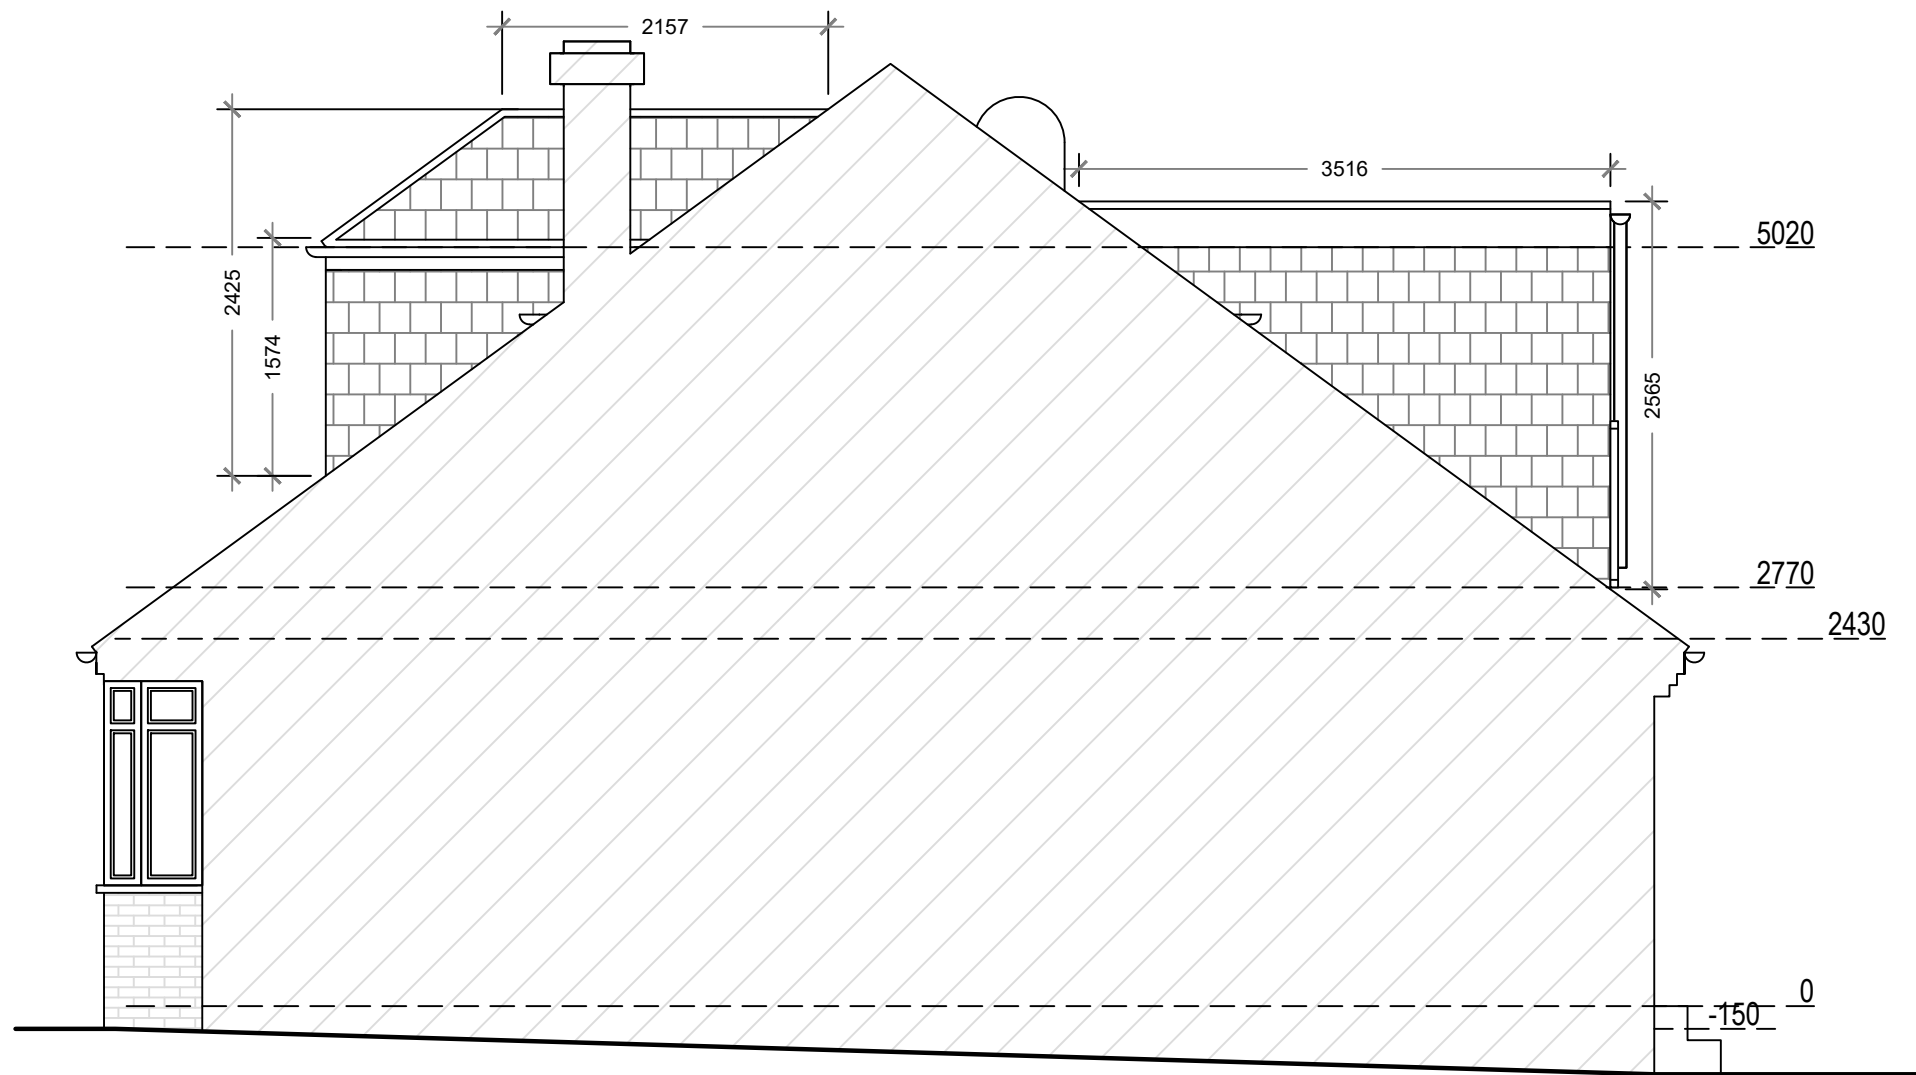

Proposed East Elevation

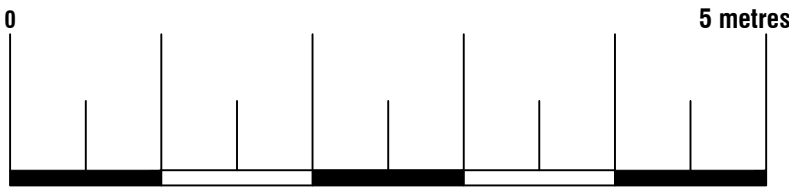

Proposed Materials:
Walls: Brick (to match existing)
Walls: Tile (to march existing)
Walls: Cladding- Grey composite or real cedar
Pitched roof: Tile (to match existing)
Flat roof: EPDM (to match existing)
Windows: Double glazed bifold white aluminium (to match existing)

Arkiplan ArkiPlan Architectural Ltd • Enquiries@ArkiPlan.co.uk Lytchett House, 13 Freeland Park, Wareham Road, Poole, Dorset, BH16 6FA			
Site	37 Sackville Crescent, Worthing BN14 8BP	Date	18.06.2026
		Sheet	25-0525 D05 REV 4
		Job	Loft Conversion New Extension
Title Number	SX40788	Scale	1:50 @A1, 1:100 @A3
		Title	As Shown