



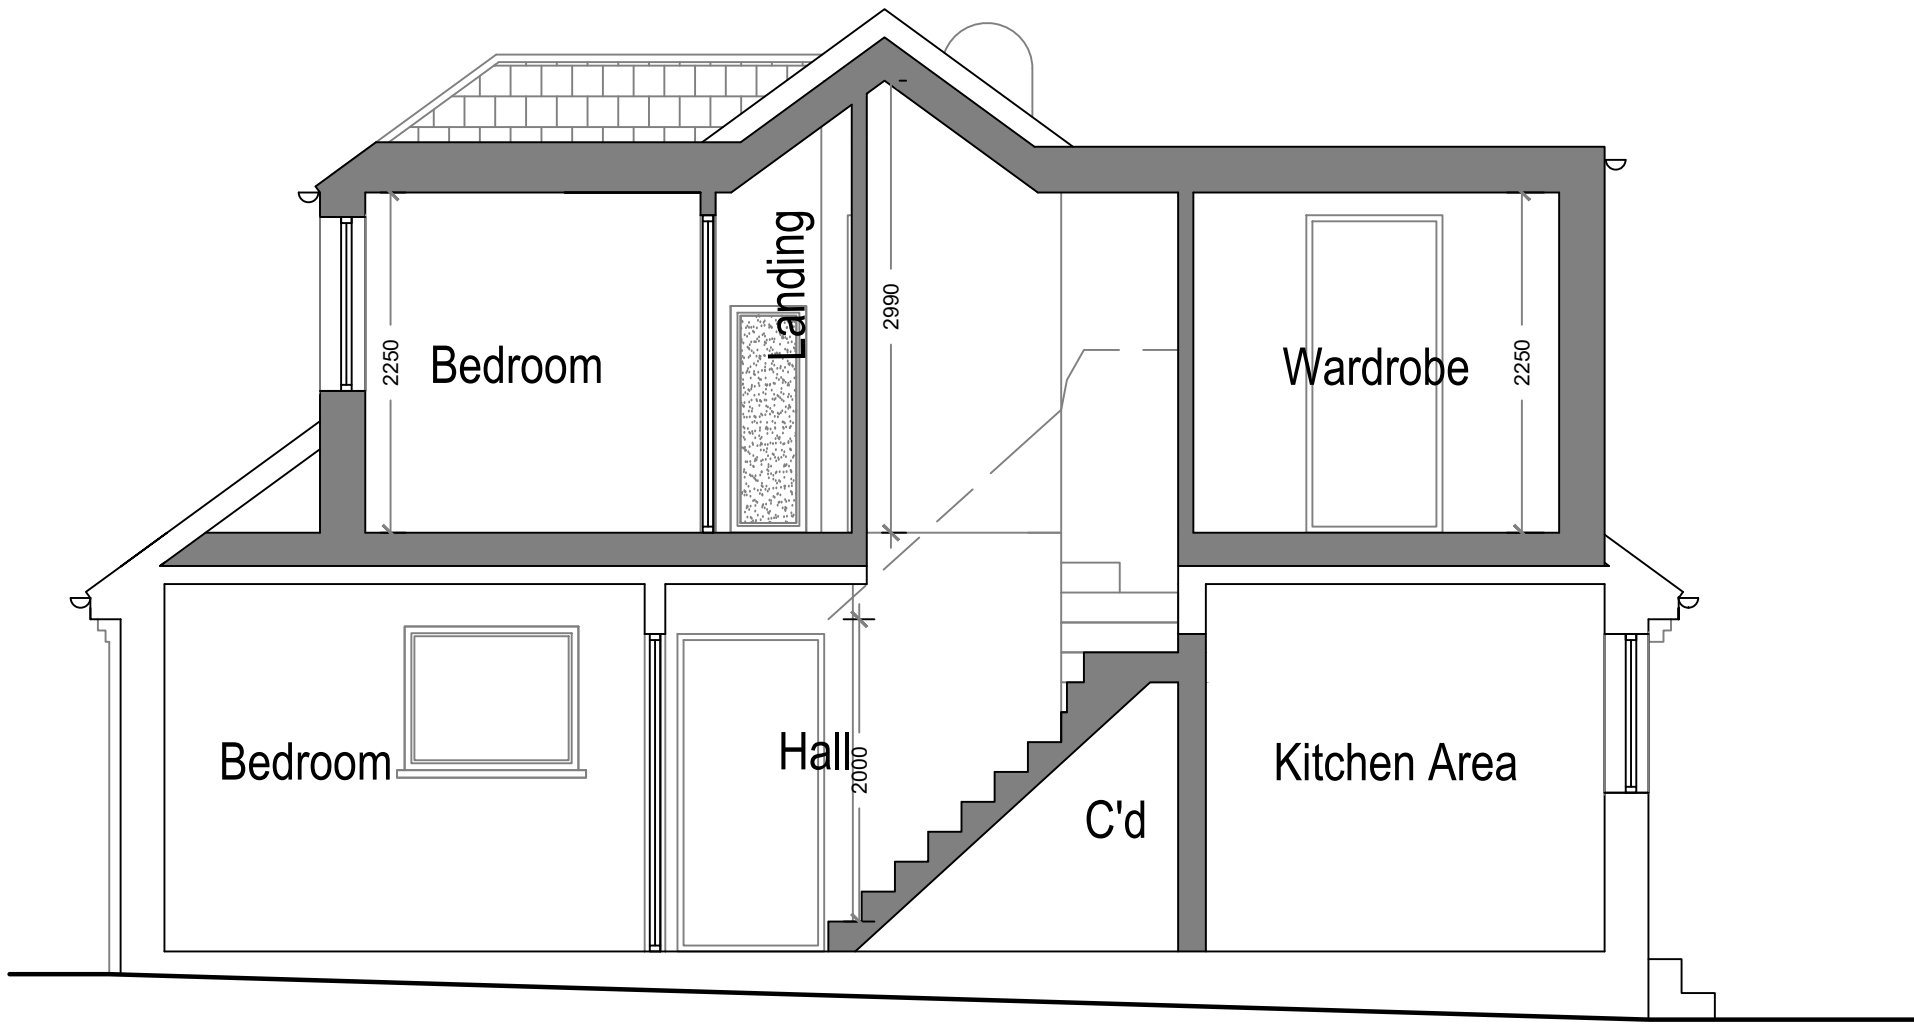

Proposed Section A-A

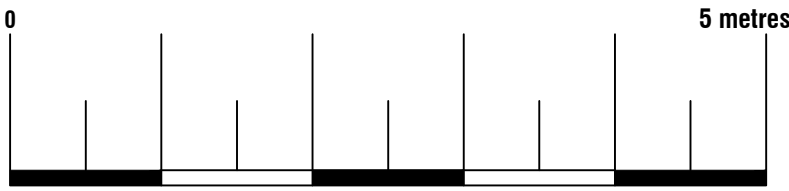



ArkiPlan Architectural Ltd • Enquiries@ArkiPlan.co.uk
Lytchett House, 13 Freeland Park, Wareham Road, Poole, Dorset, BH16 6FA

Site	37 Sackville Crescent, Worthing BN14 8BP	Date	18.06.2026
		Sheet	25-0525 D06 REV 4
		Job	Loft Conversion New Extension
		Scale	1:50 @A1, 1:100 @A3
Title Number	SX40788	Title	As Shown