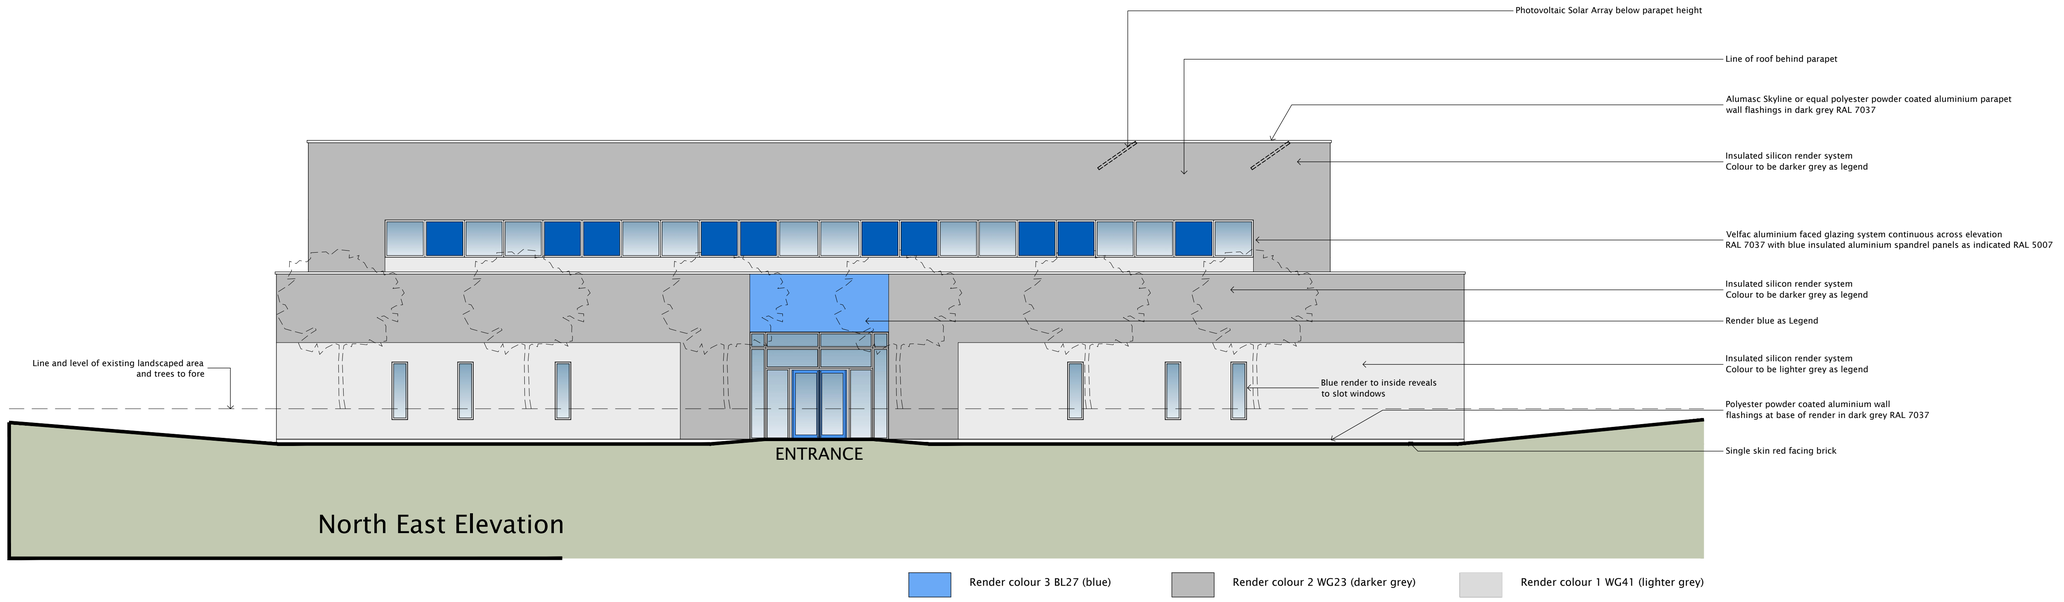

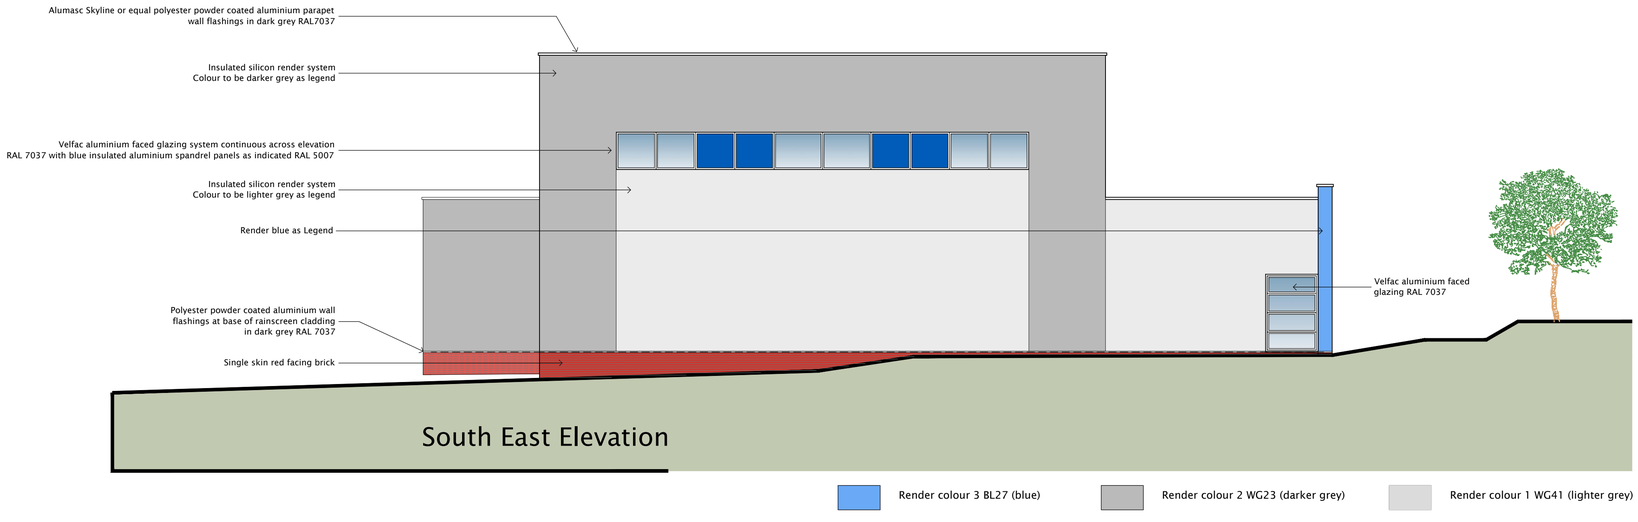

0 5 10m 15 20m

notes

revisions

rev.	date	description
A	23/11/16	Change Trespa to render Omit entrance lobby

burnsguthrie and partners

3a hawkwell barn
hawkwell business centre
maidstone road,
pembury, kent
tn2 4ag

tel: 01892 824193

e-mail:
enquiries@burns-guthrie.co.uk

job title:
New Hall for
Shoreham Academy
United Learning Trust

drawing title:
Proposed Elevations
Sheet 1
North East & South East

scale:
1:100 @ A1 1:200 @ A3

drawn by:
MH

date:
23/11/15

drawing number:
2925/034

rev.:
A