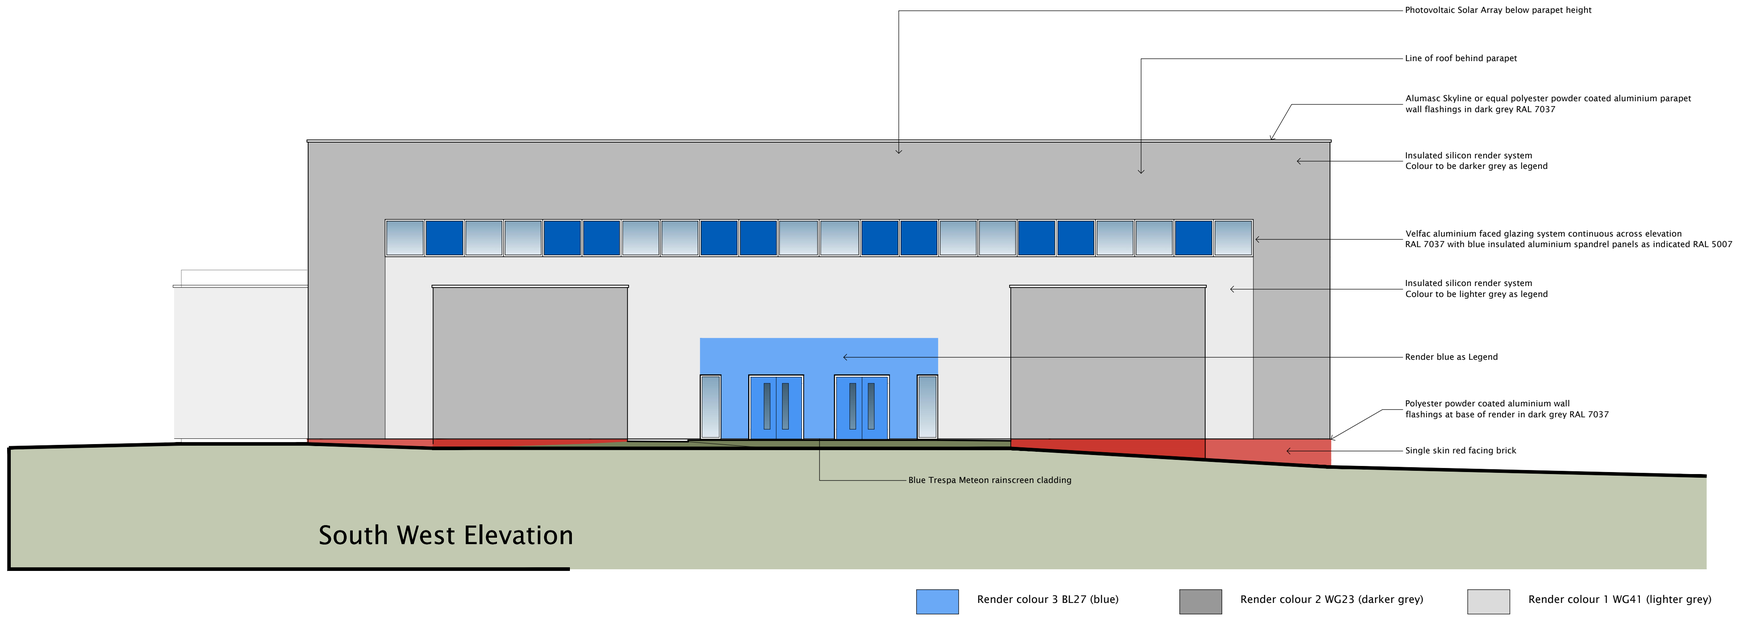


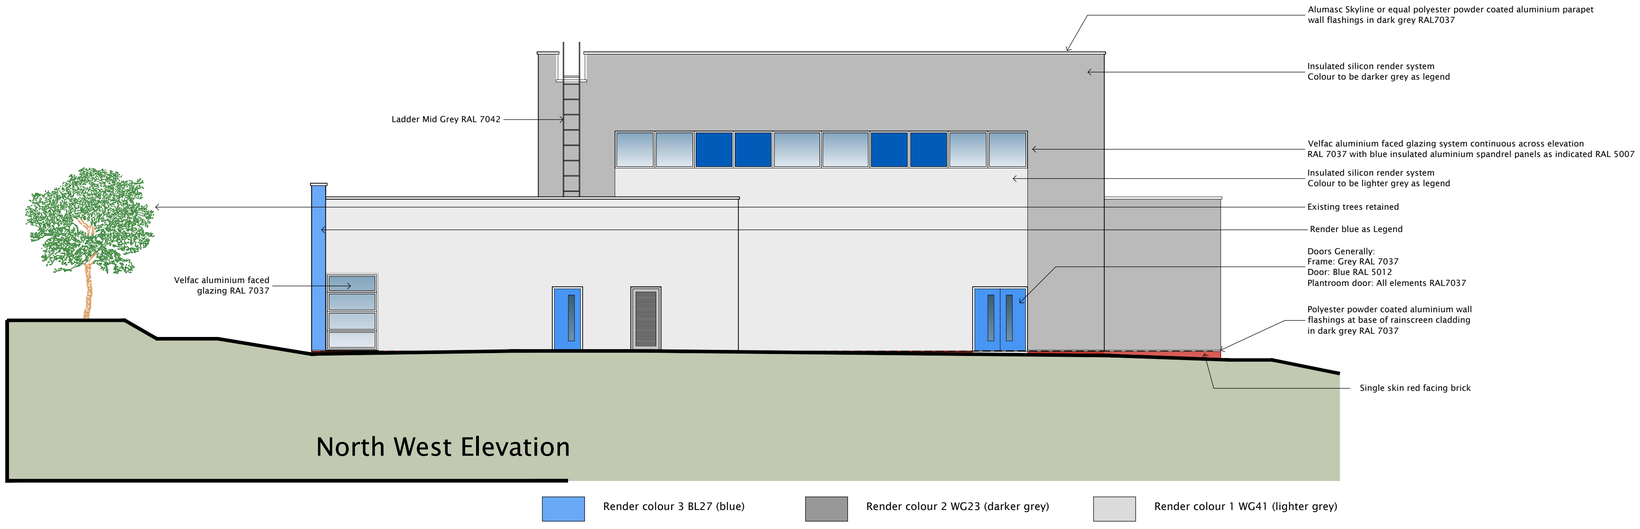


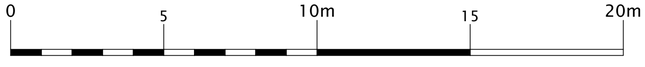


## notes

revisions

| rev. | date | description |
|---|---|---|
| B | 23/11/16 | Revised as Condition approval and to savings under VE exercise |
| A | 1/2/16 | Omit Terrace Roof |


burnsguthrie and partners

3a hawkwell barn
hawkwell business centre
maidstone road,
pembury, kent
tn2 4ag

tel: 01892 824193

e-mail:
enquiries@burns-guthrie.co.uk


job title:
New Hall for
Shoreham Academy
United Learning Trust

drawing title:
Proposed Elevations
Sheet 2
North West & South West

scale:
1:100 @ A1 1:200 @ A3

drawn by:
MH

date:
23/11/15

drawing number:
2925/035

rev.:
B