


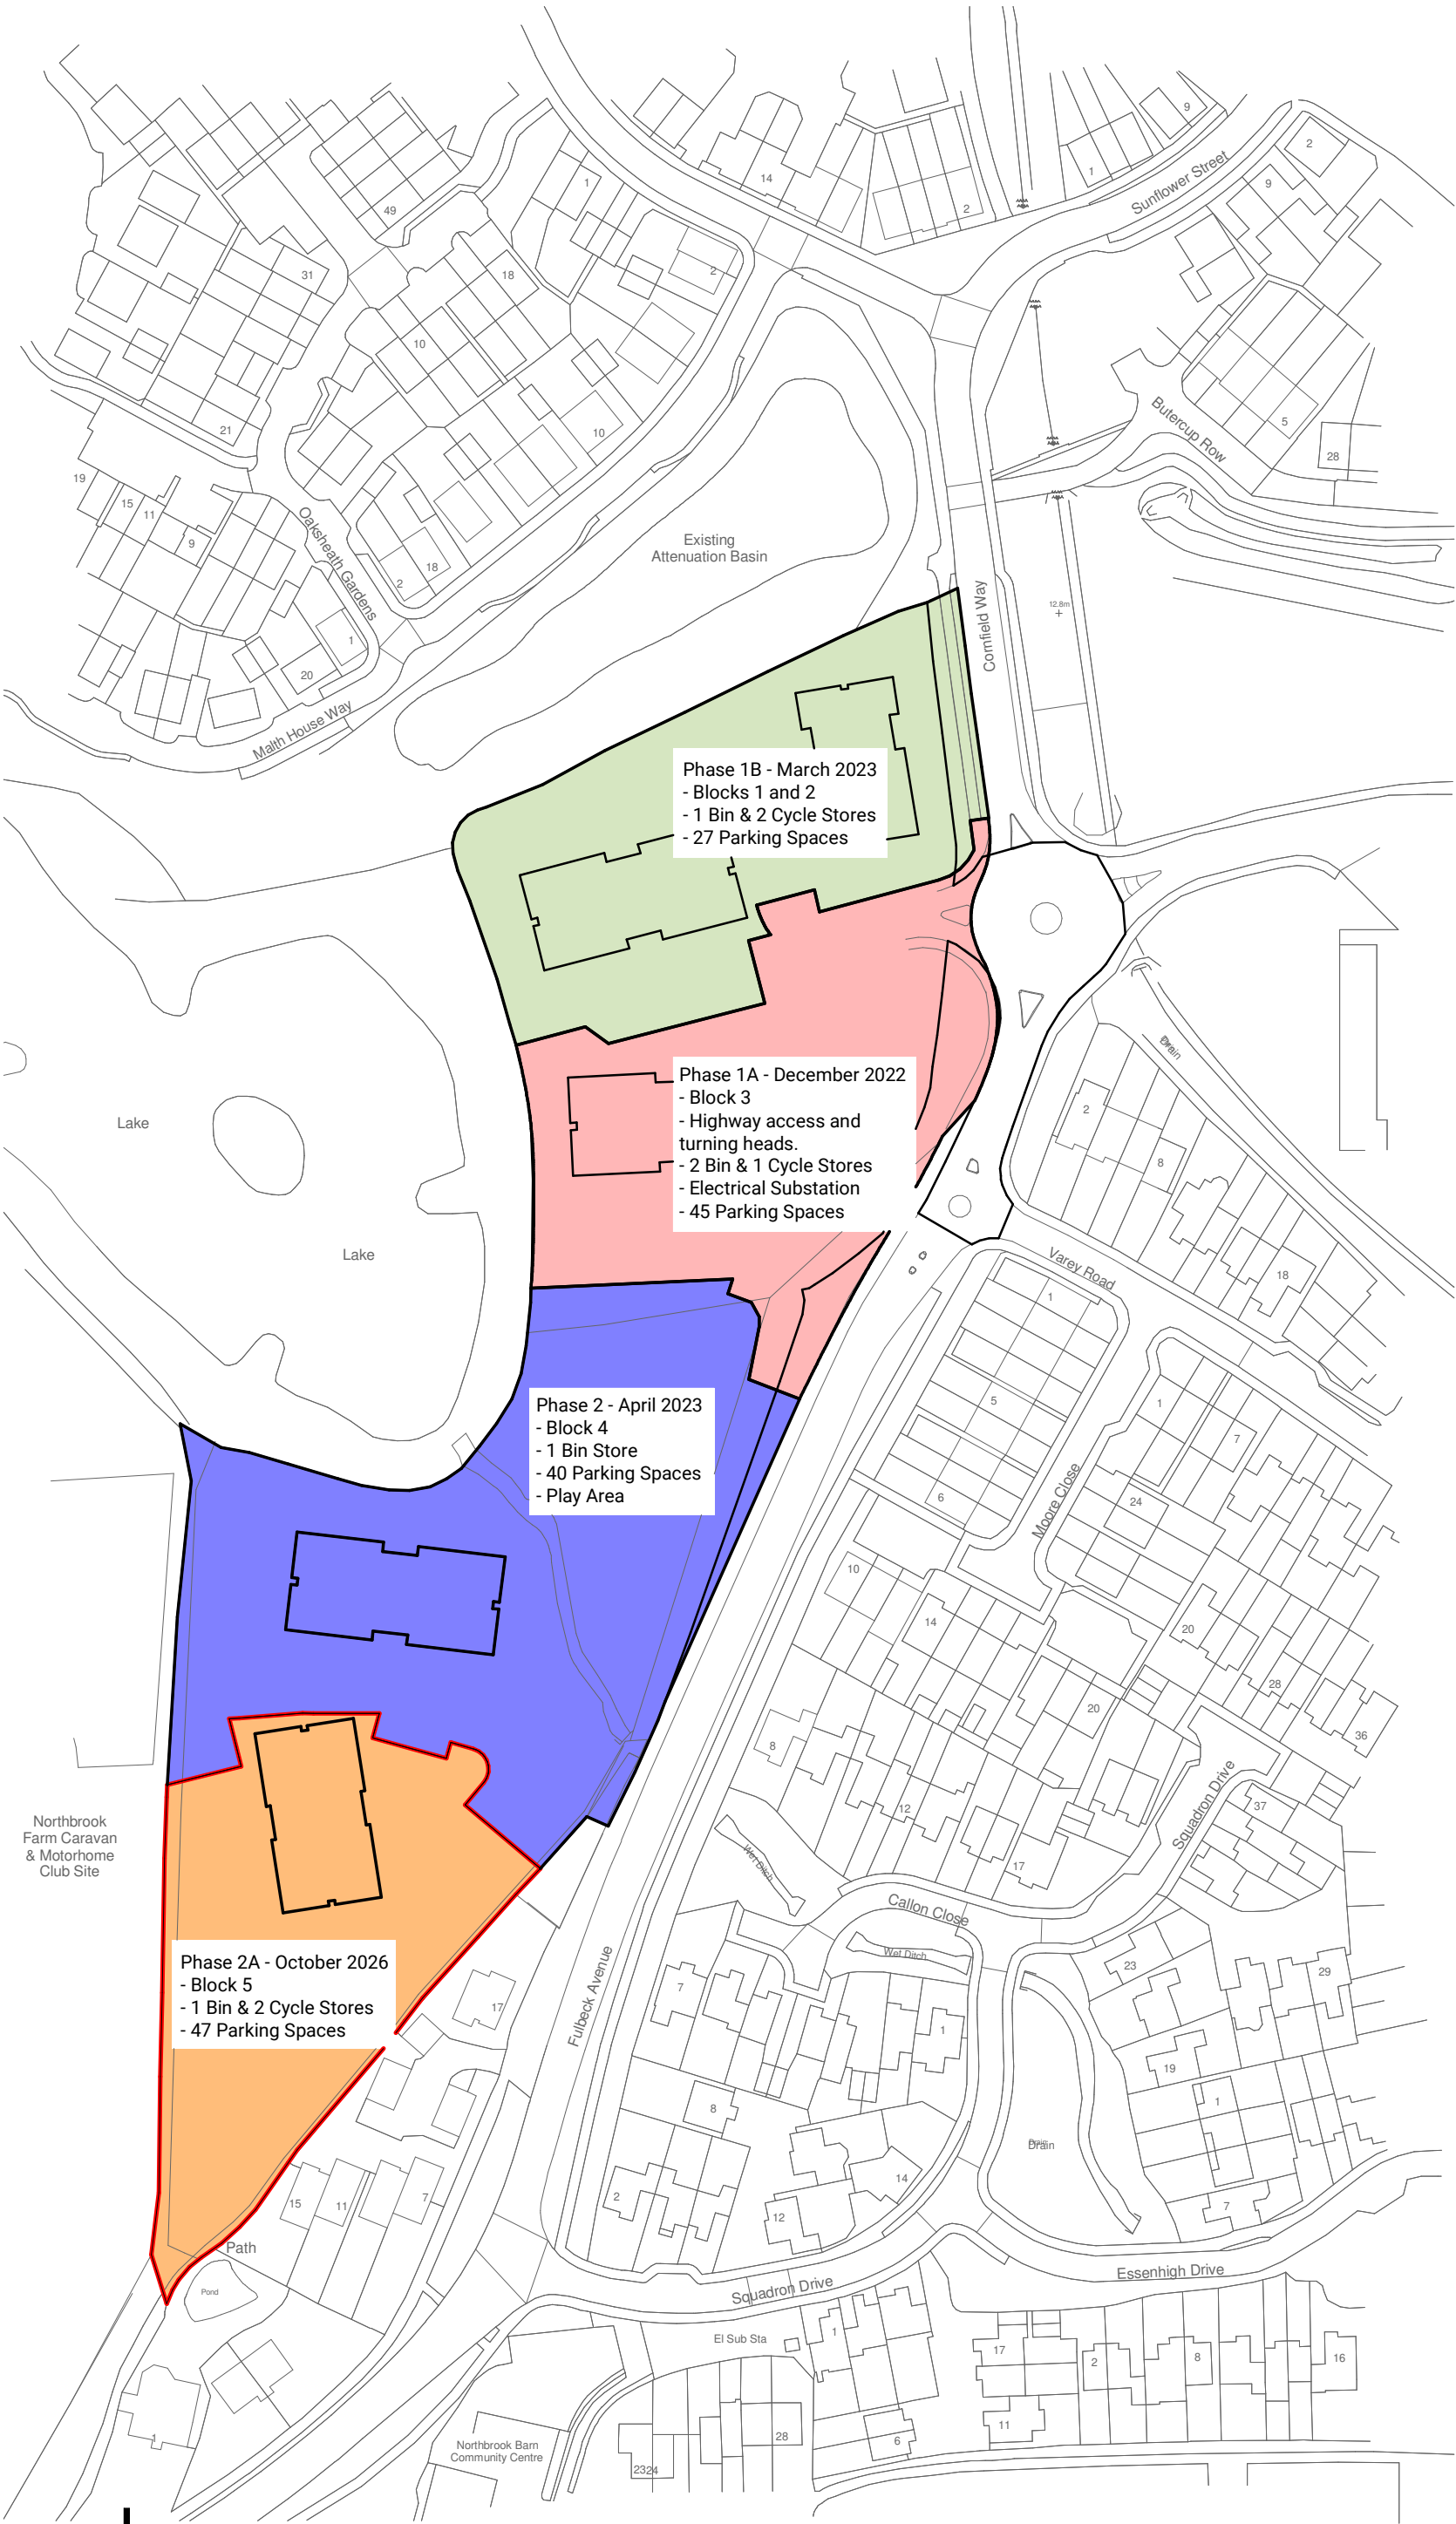

Notes:

- Phase 1A - Block 3
- Phase 1B - Blocks 1 & 2
- Phase 2 - Block 4
- Phase 2A - Block 5

NOTE:
The following general items will be completed and installed (within the extents of that highlighted phase) prior to the occupation date of that phase:

- All landscaping and biodiversity works.
- All means of enclosure - fences/railings etc.
- All footpaths (including bridges) and roads.
- All Electric Vehicle Charging Points.
- All Streetlighting.
- Any Highways landscaping reinstatement works.

All other phase specific items listed on drawing.

REV.	DATE	ISSUE
------	------	-------

Fulbeck Avenue
Worthing

Phasing Plan

STATUS	SIZE	REV.
PLANNING	A3	

DRAWING NO.
25487-FLA-ZZ-ZZ-DR-A-05000