


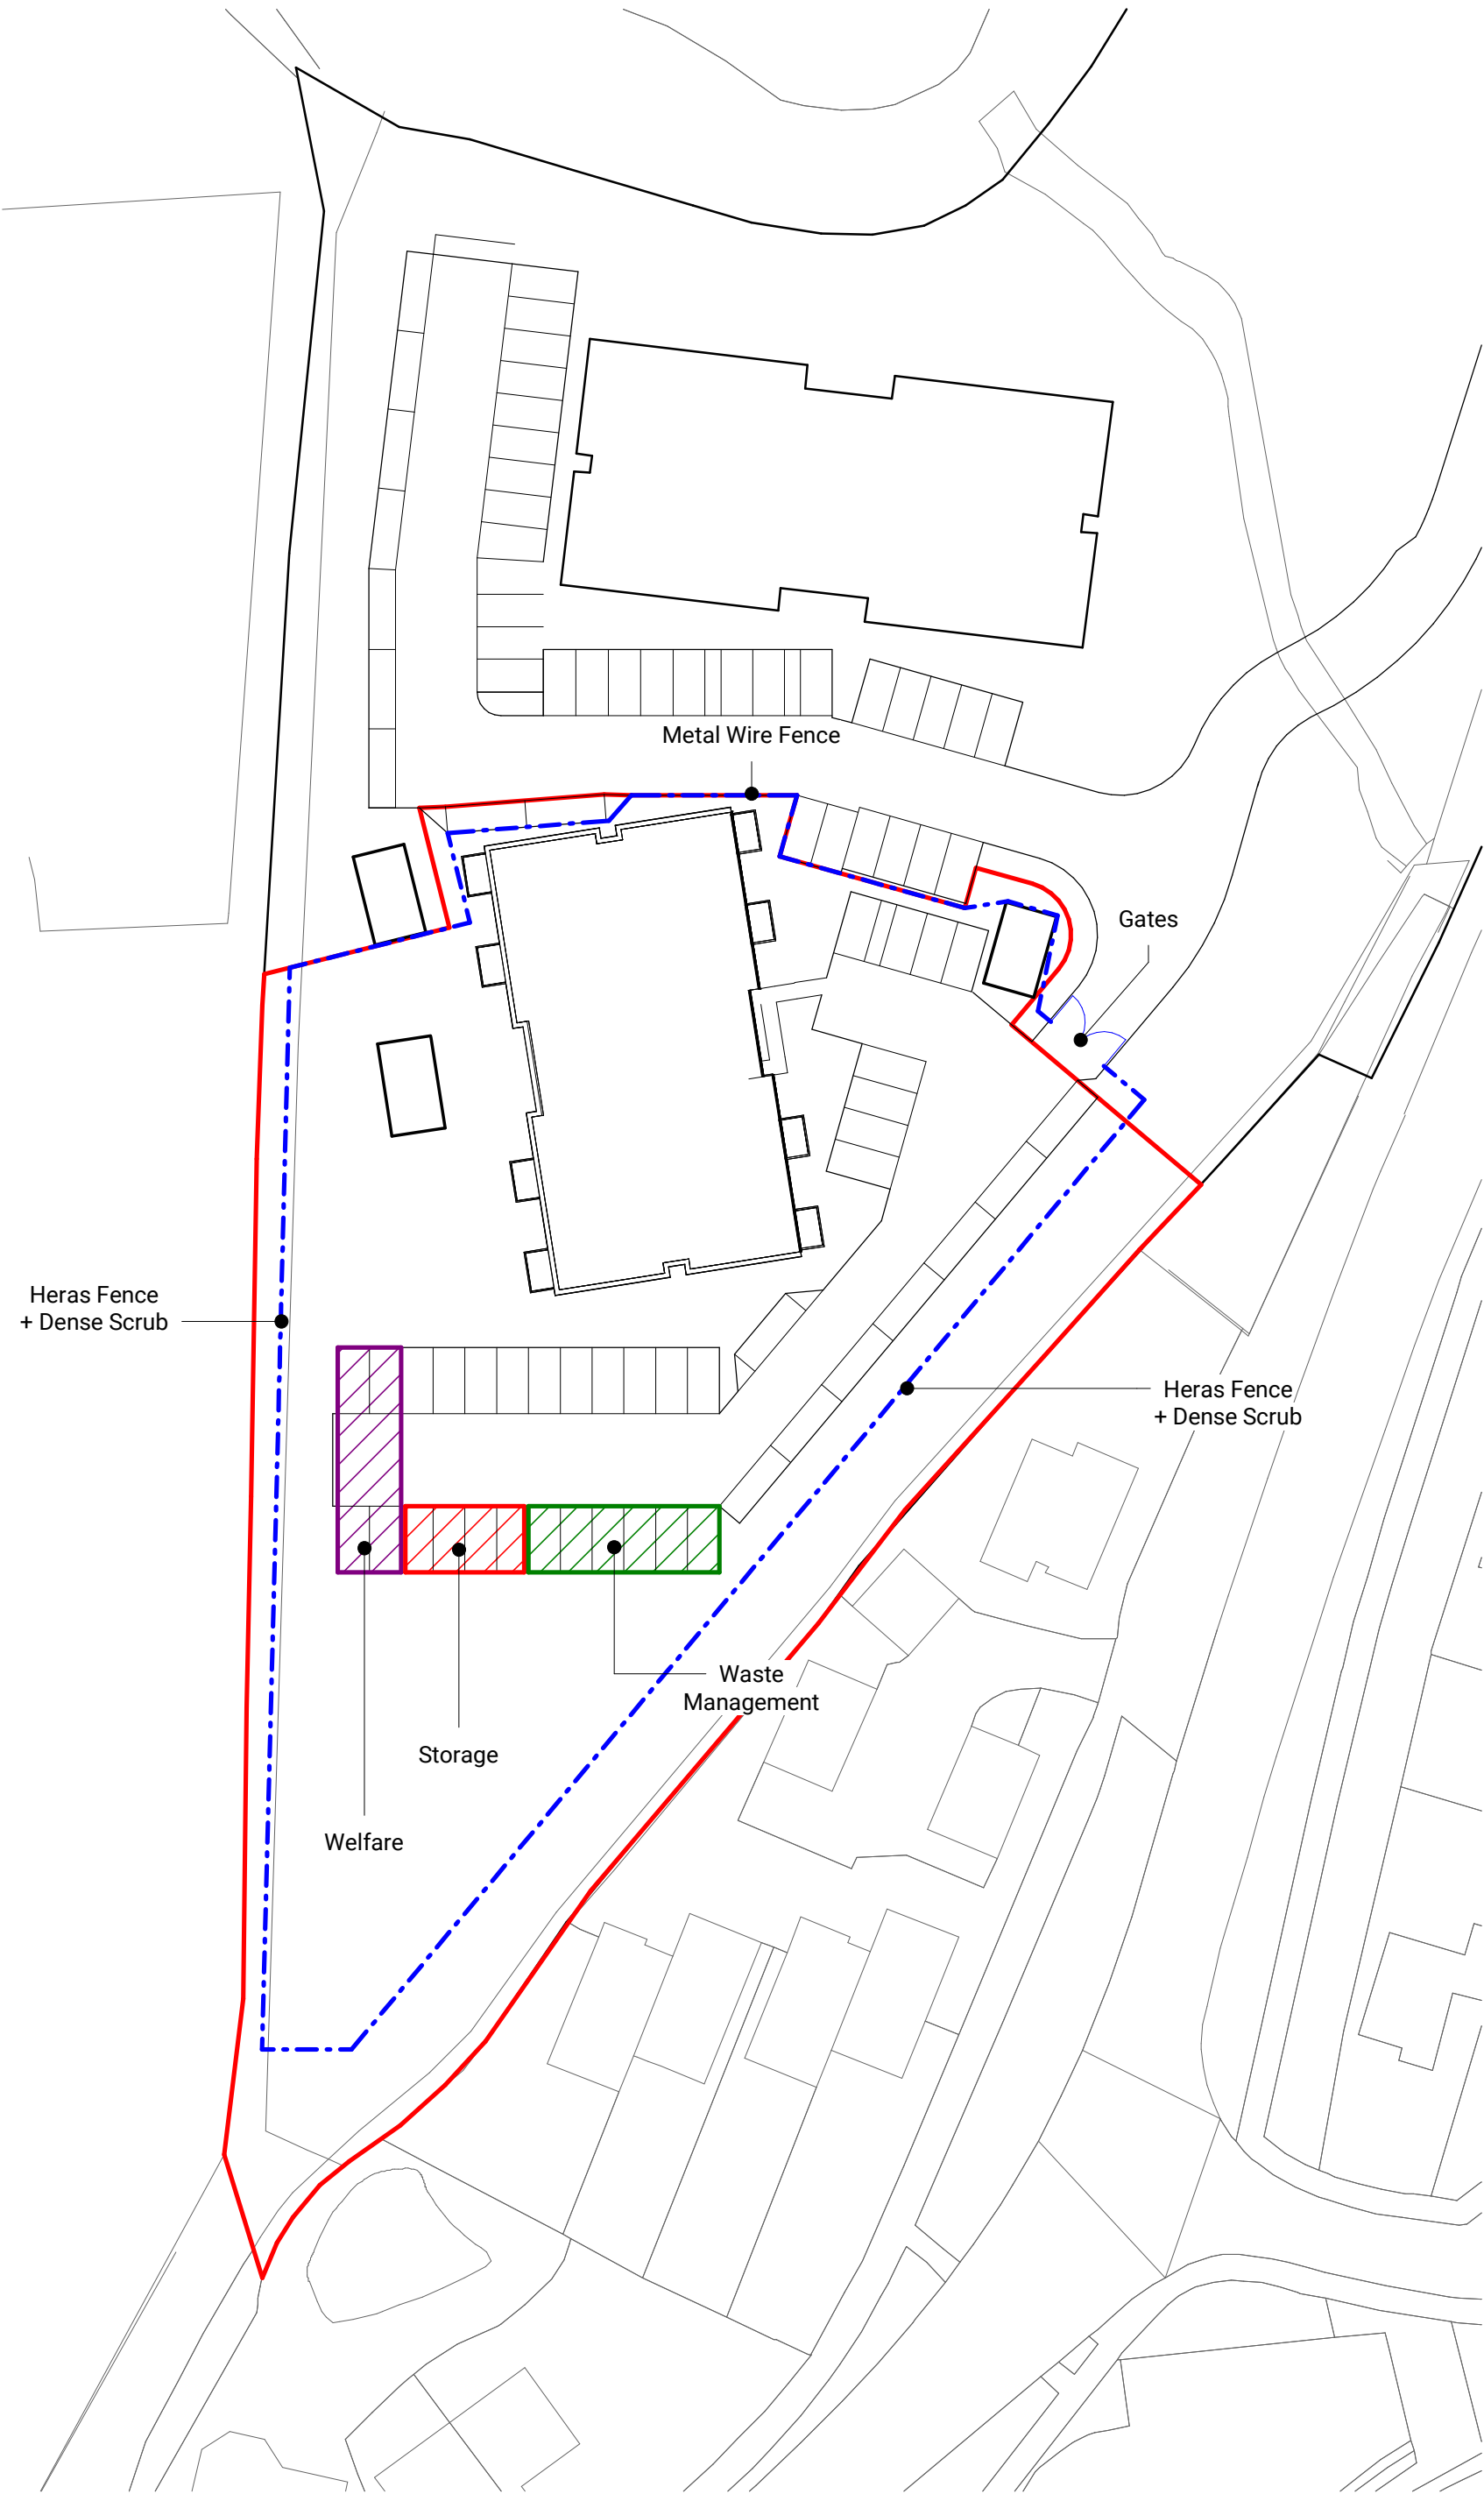

REV.	DATE	ISSUE
------	------	-------

Fulbeck Avenue
Worthing

Construction Management Plan

STATUS	SIZE	REV.
PLANNING	A3	

DRAWING NO.
25487-FLA-ZZ-ZZ-DR-A-05001

