
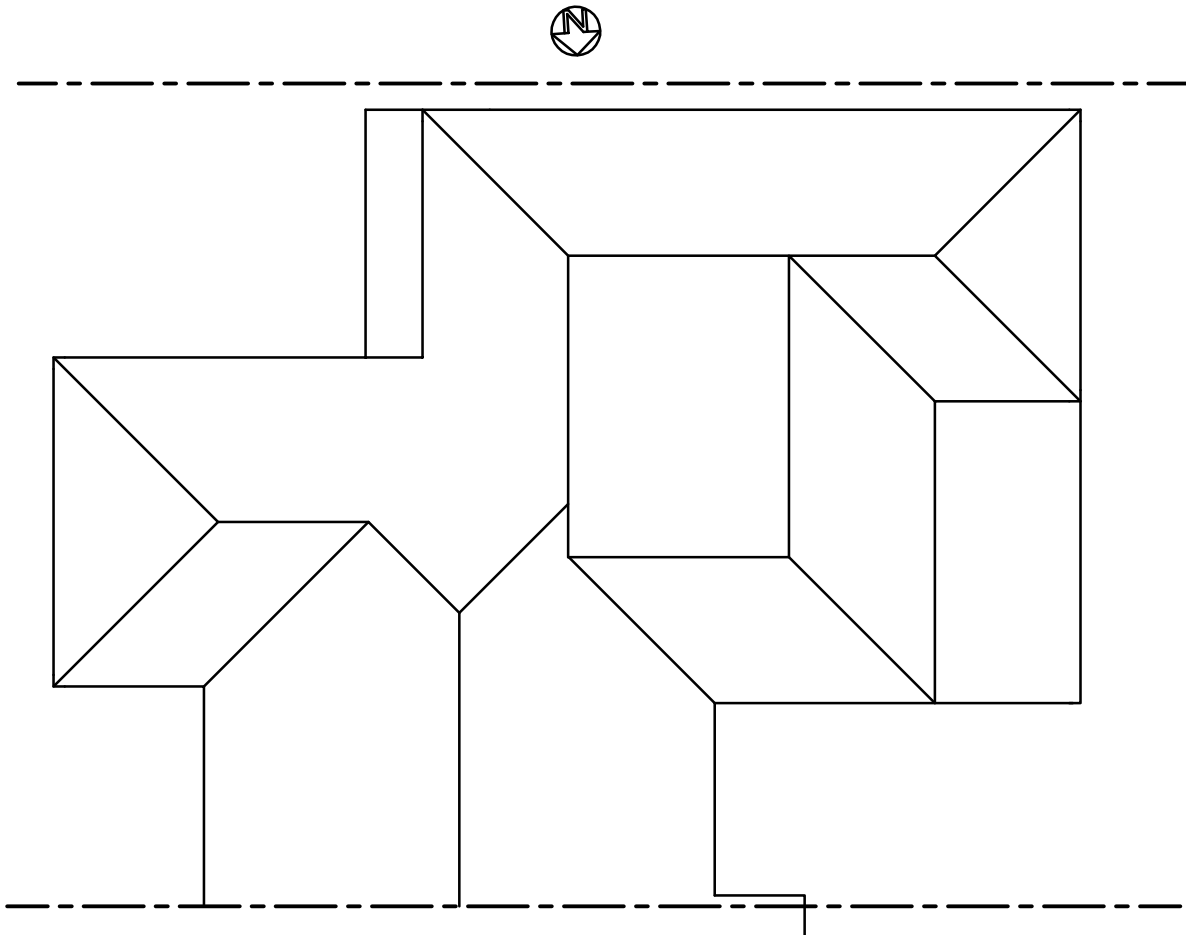
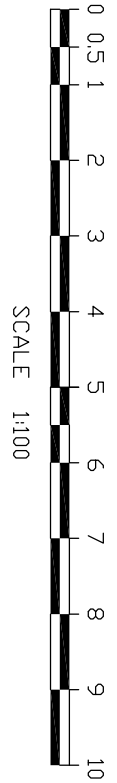
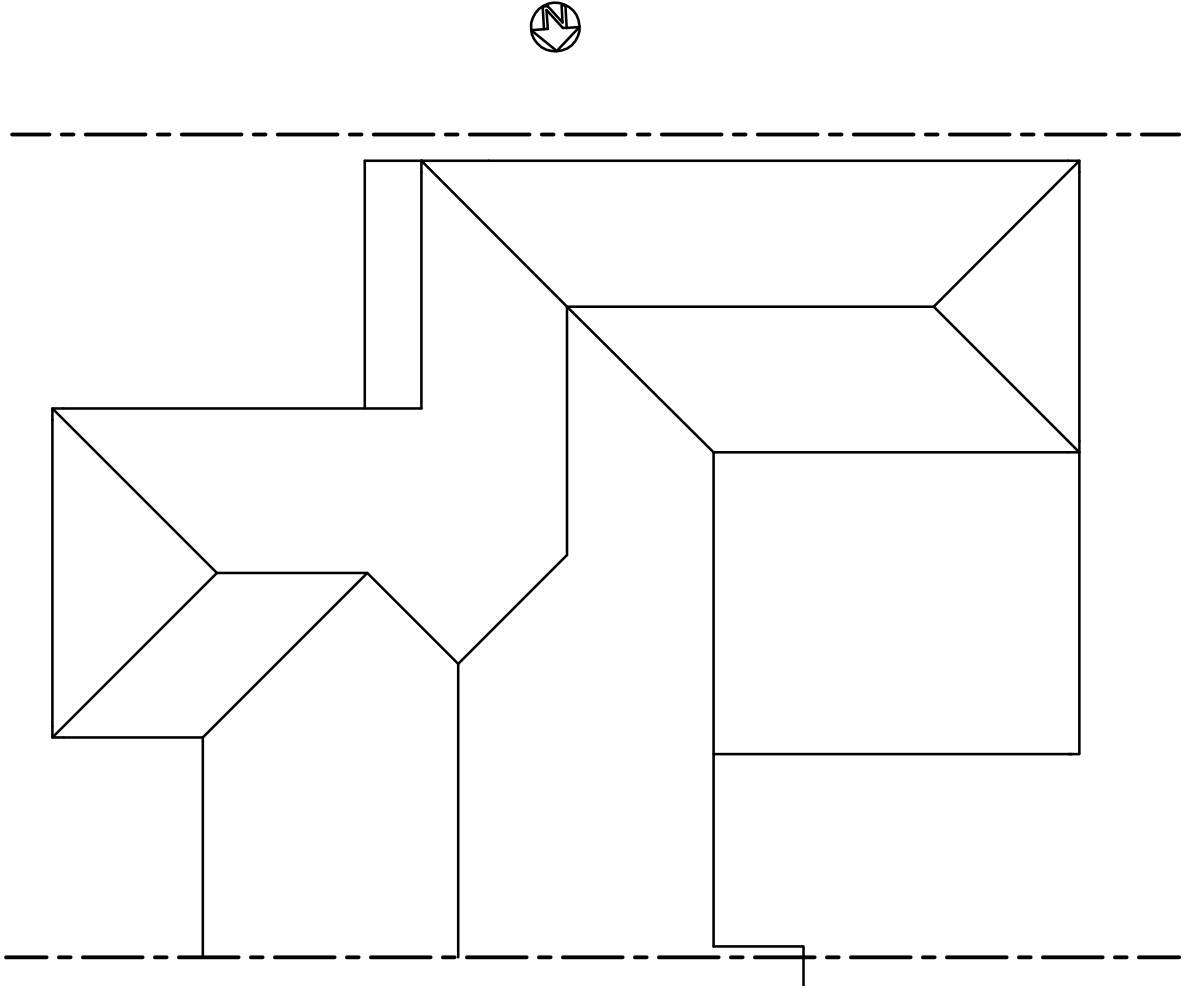
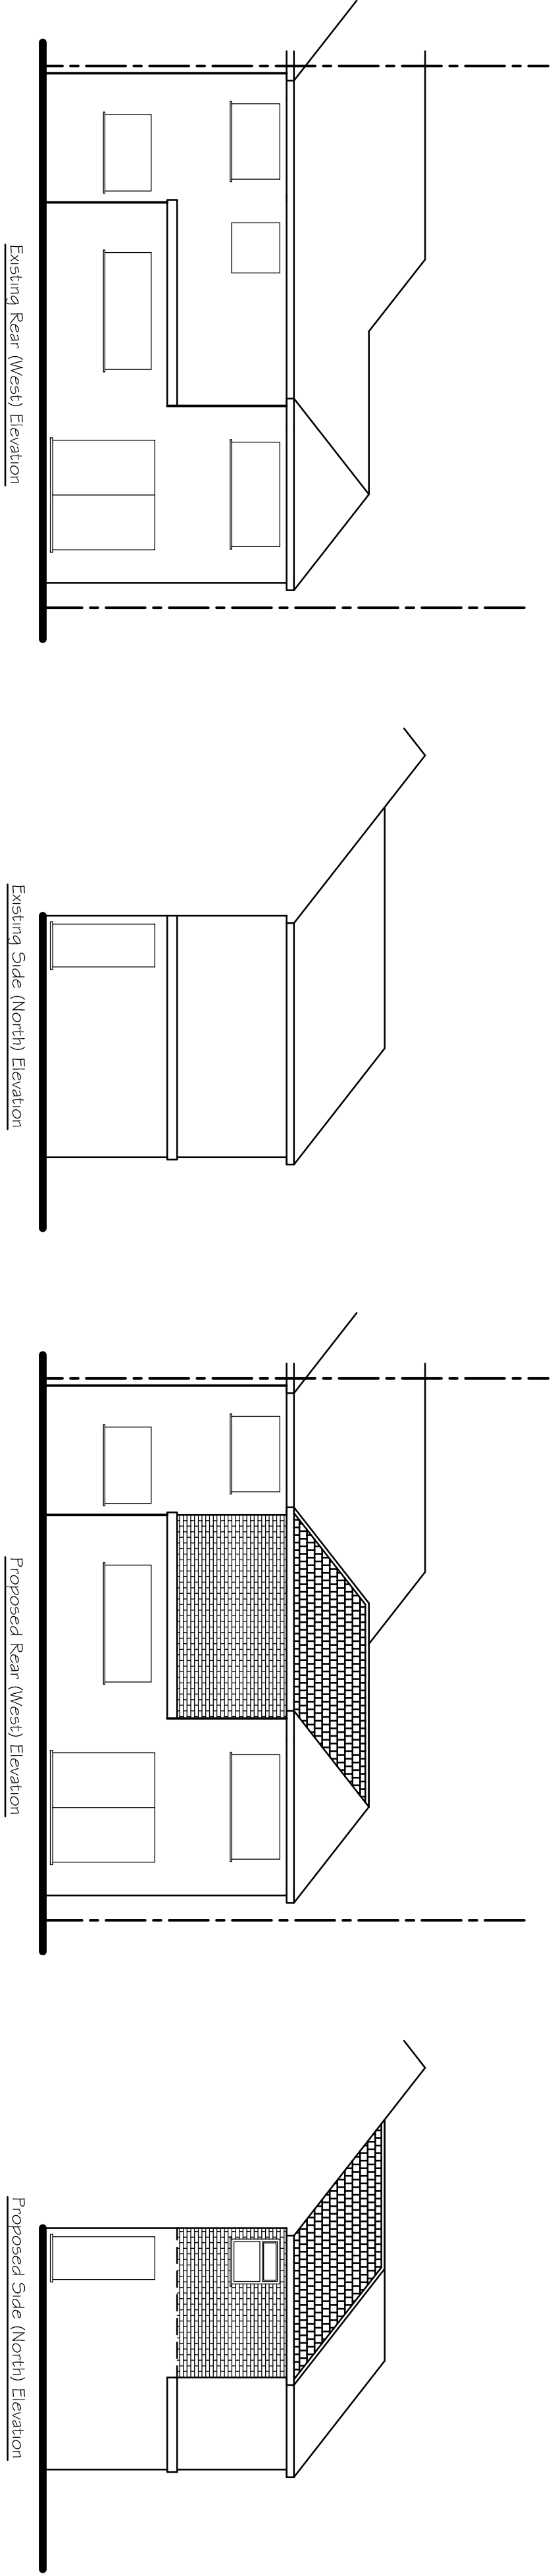
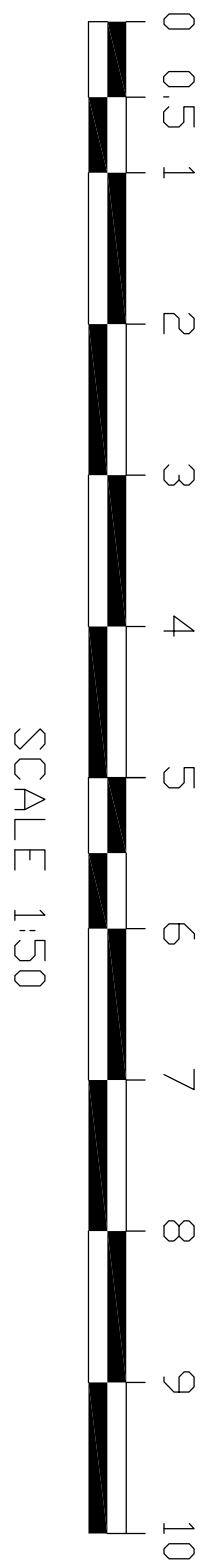


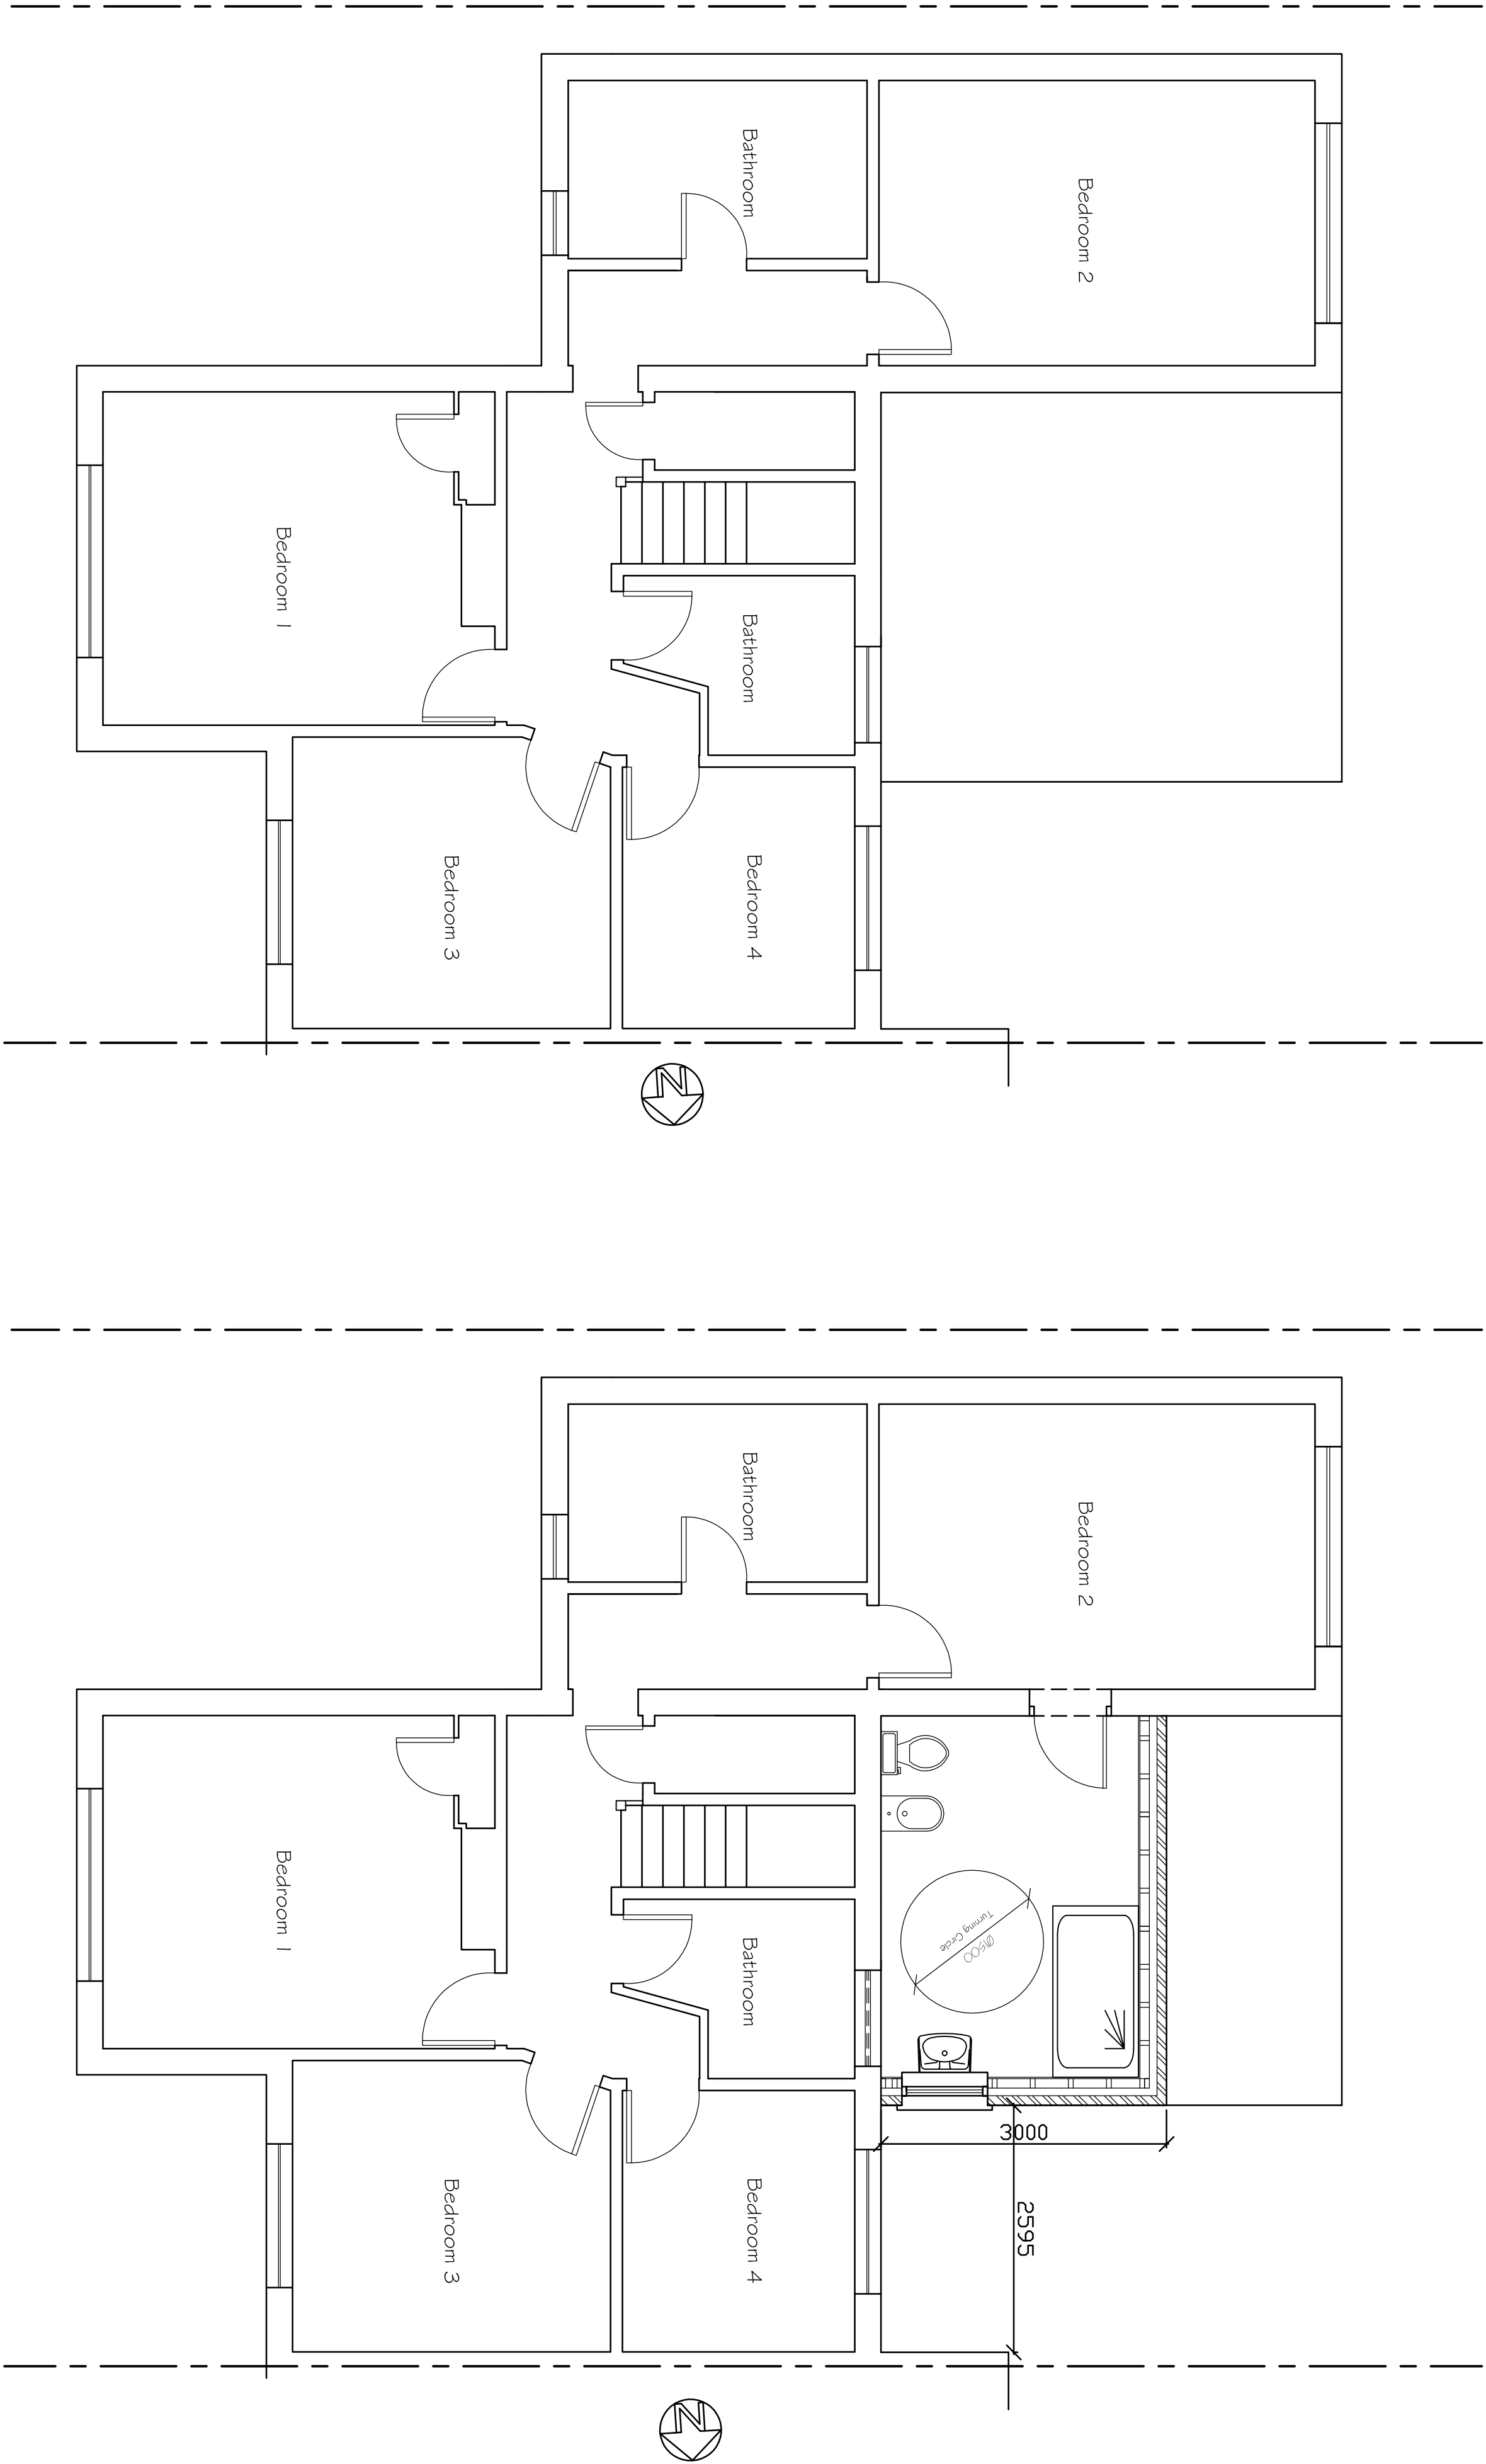

Tony Rogers Building Consultants Address: 40 Dawn Crescent, Upper Beeding West Sussex, BN44 3WH Telephone: 01903 815225 Fax: 01903 815225		
Rev:	Date:	Revision Description:
Client: Mr & Mrs P O'Donnell		
Address: 74 Kingston Lane Shoreham West Sussex BN43 6YQ		
Project: Proposed first floor rear extension		
Scale:	1:50 1:100	
Paper Size	A1	
Date:	March 2022	
Drawing No:	22/1488/01	
Drawn By:	AWR	Revision: