
WORTHING BOROUGH COUNCIL

ADDITIONAL PLANS


REF: WB/11 1026/full

DATE: 20/06/11


T.P. OFFICE COPY

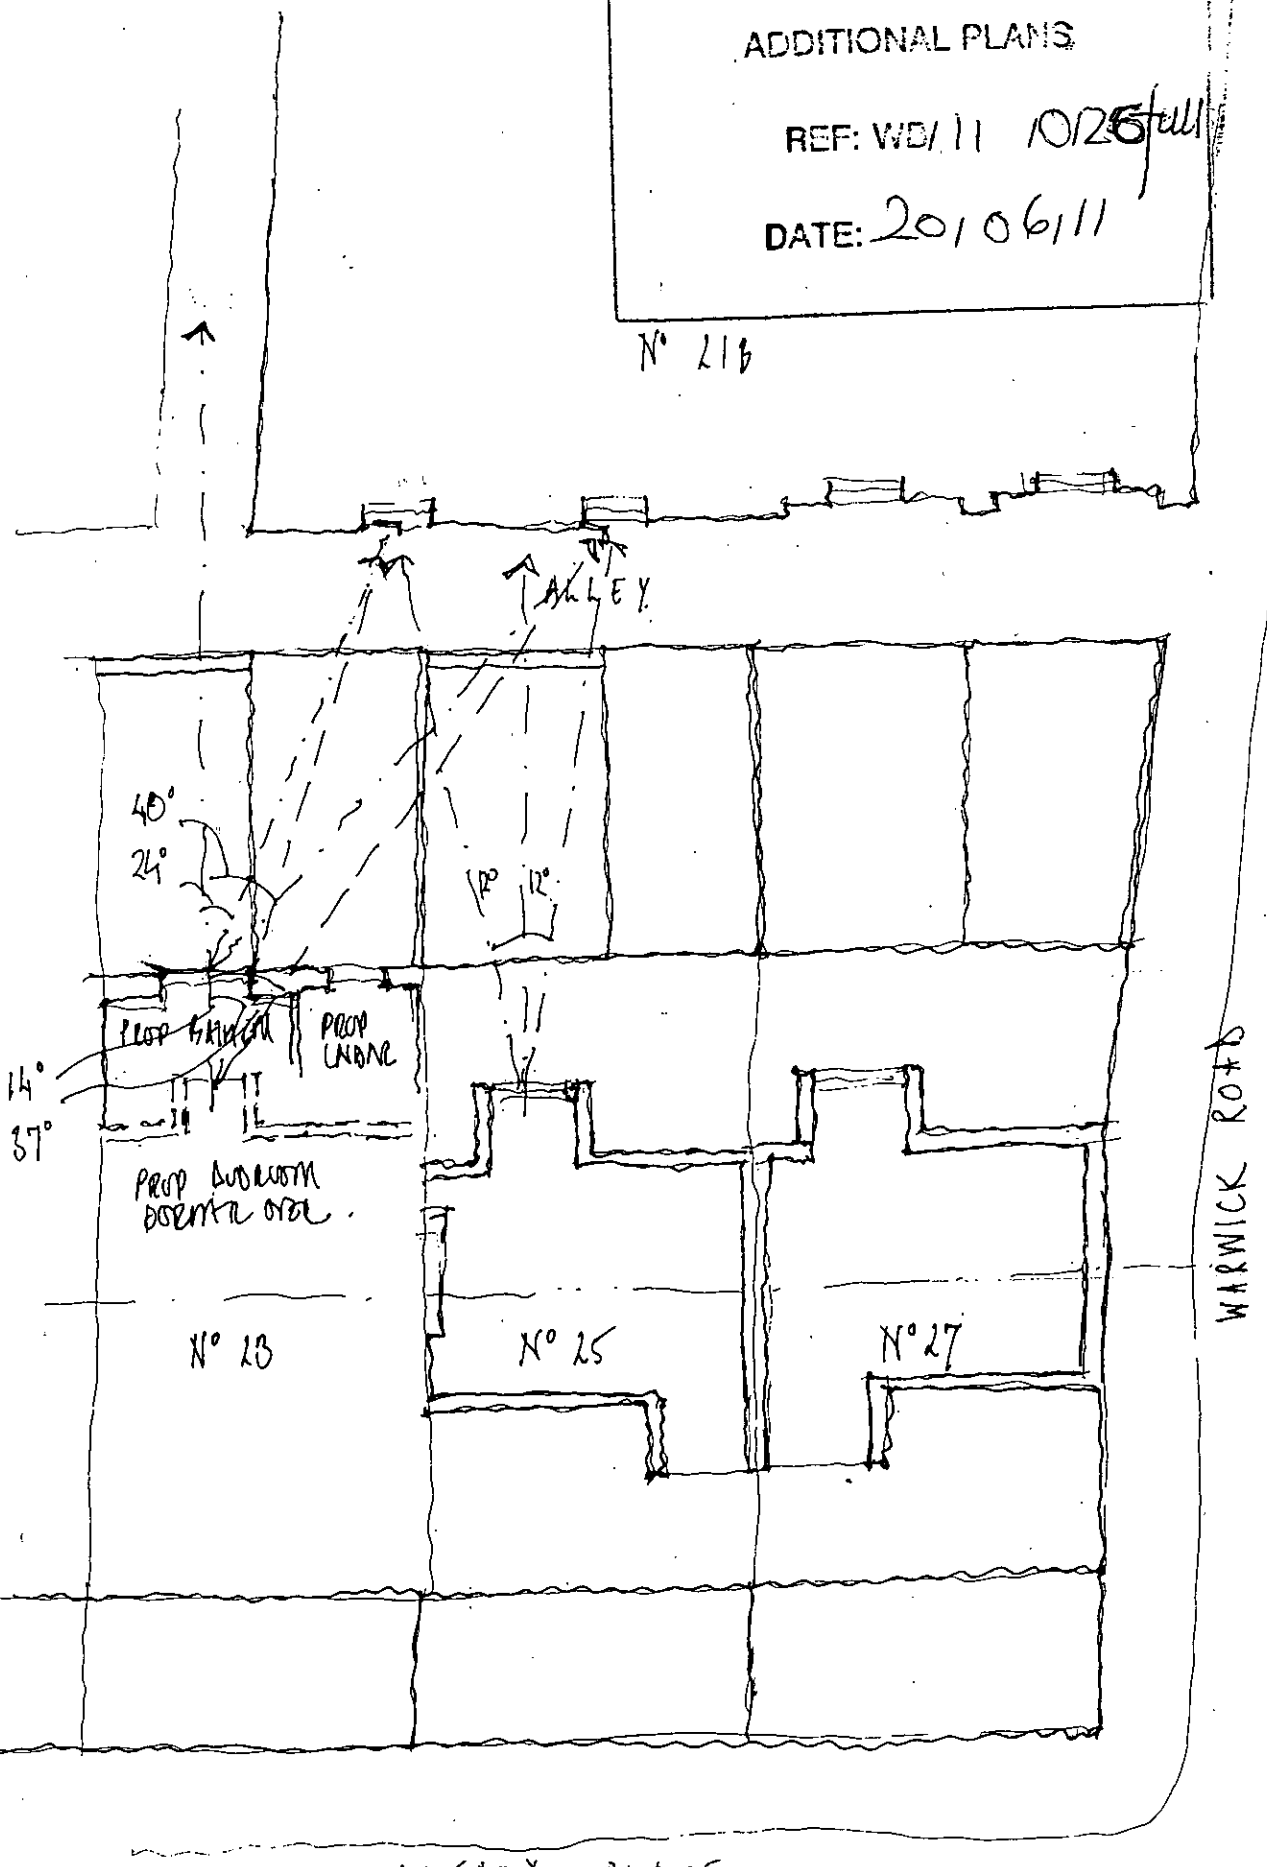

SITE PLAN

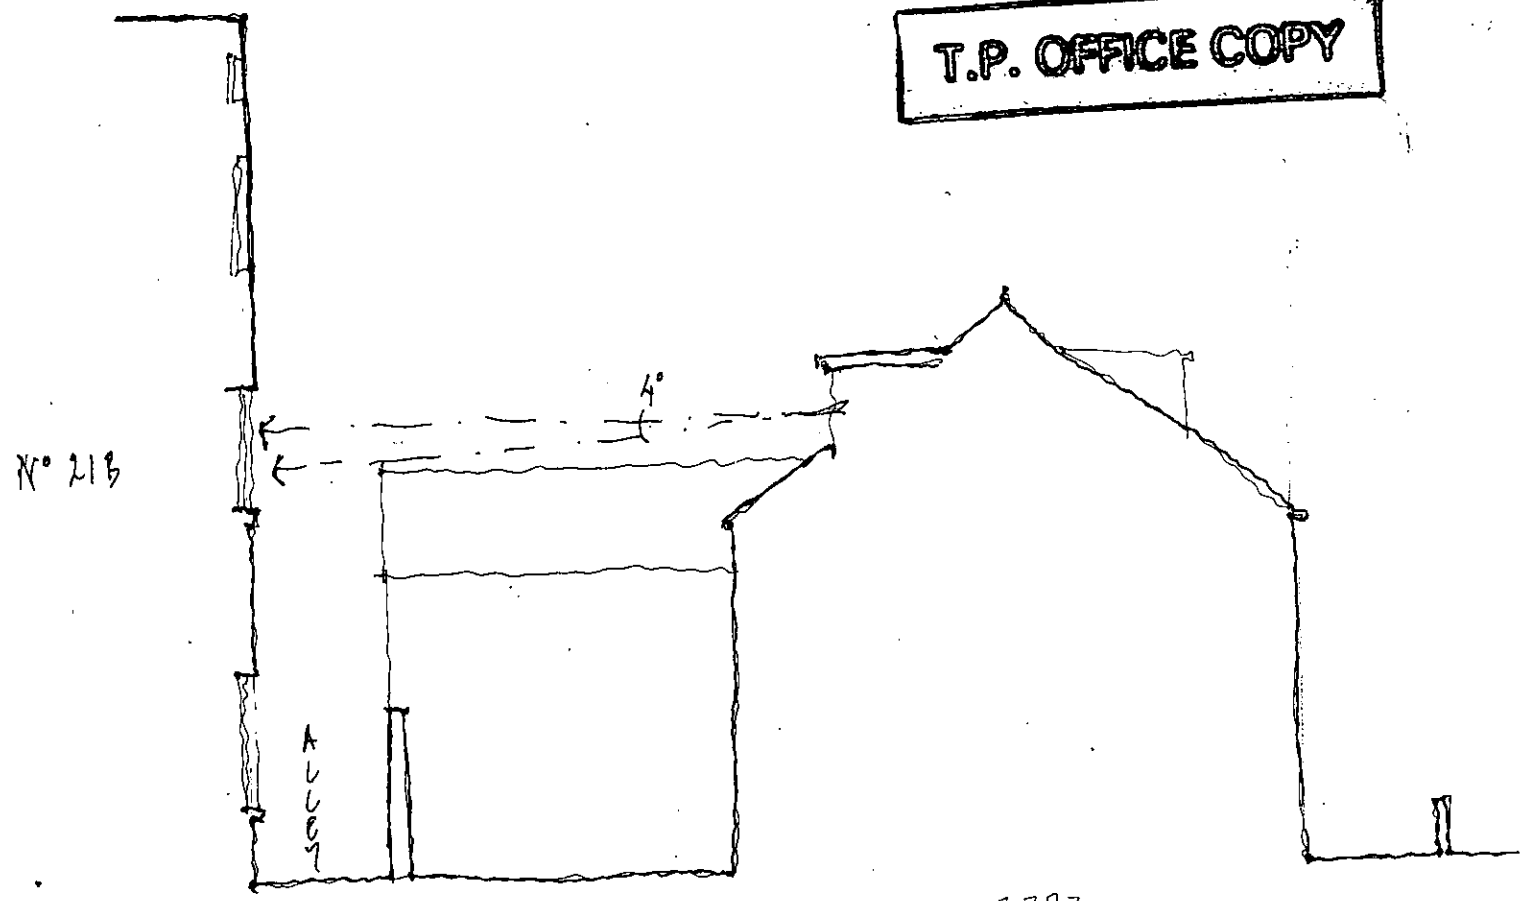

SECTION THRU N° 25 ALFRED PLACE

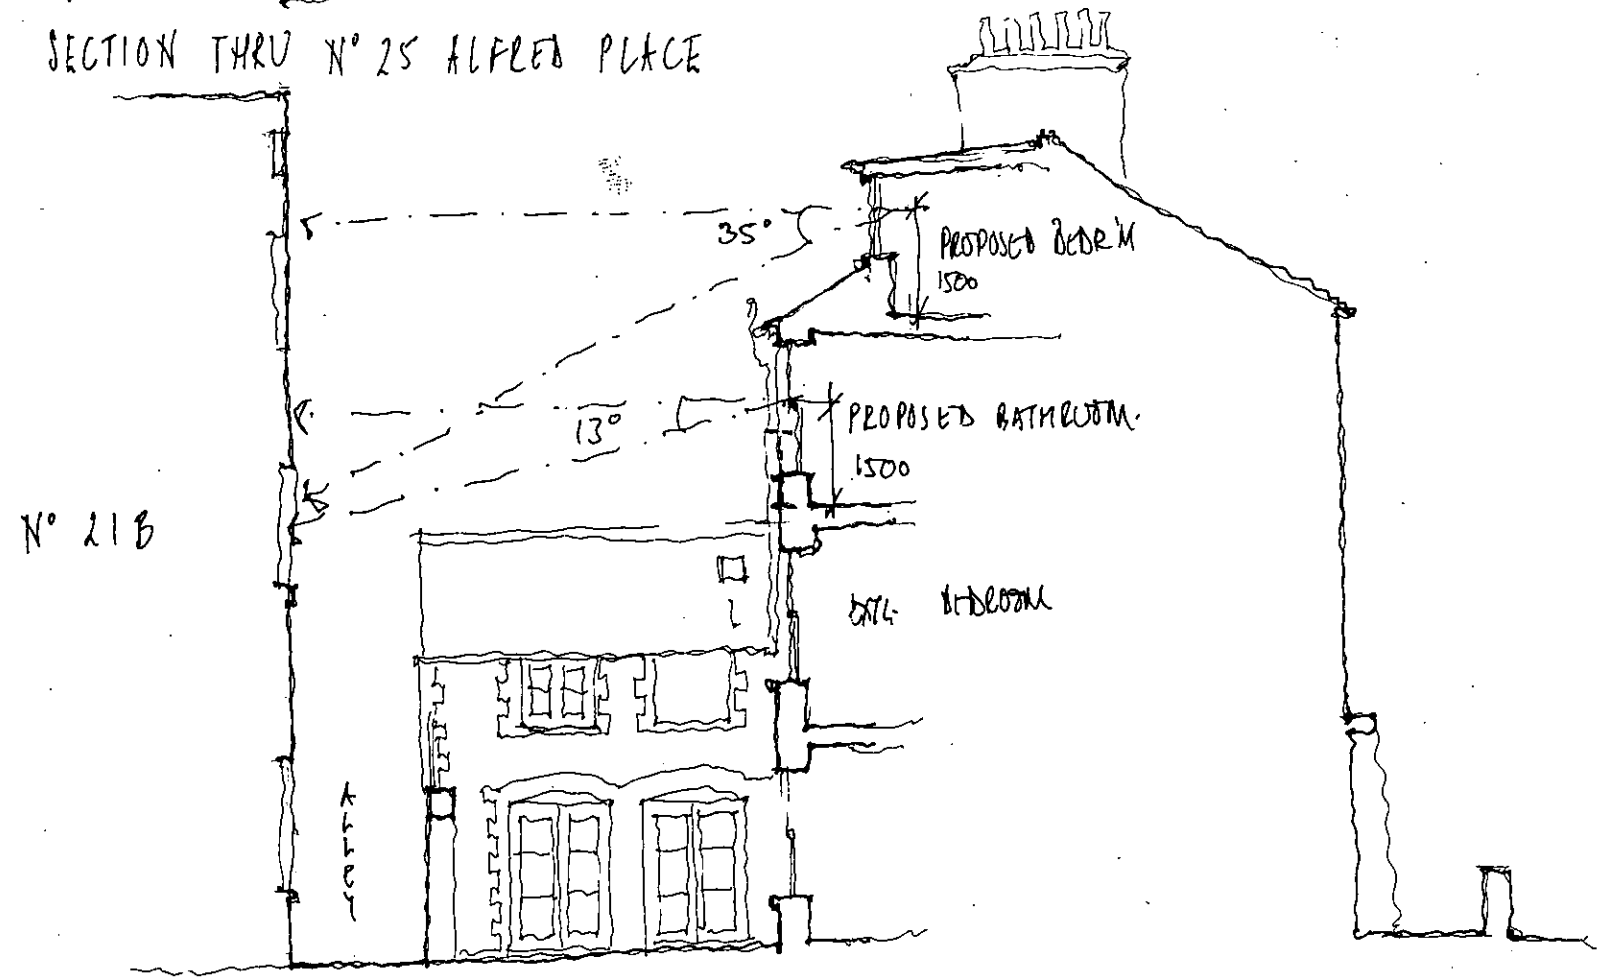

SECTION THRU N° 27 ALFRED PLACE

27 ALFRED PLACE, WORTHING

REAR SIGHTLINES.
1:100 @ A3

ALF/SK01
JUNE 2011

MALCOLM SIMMONDS ARCHITECTS