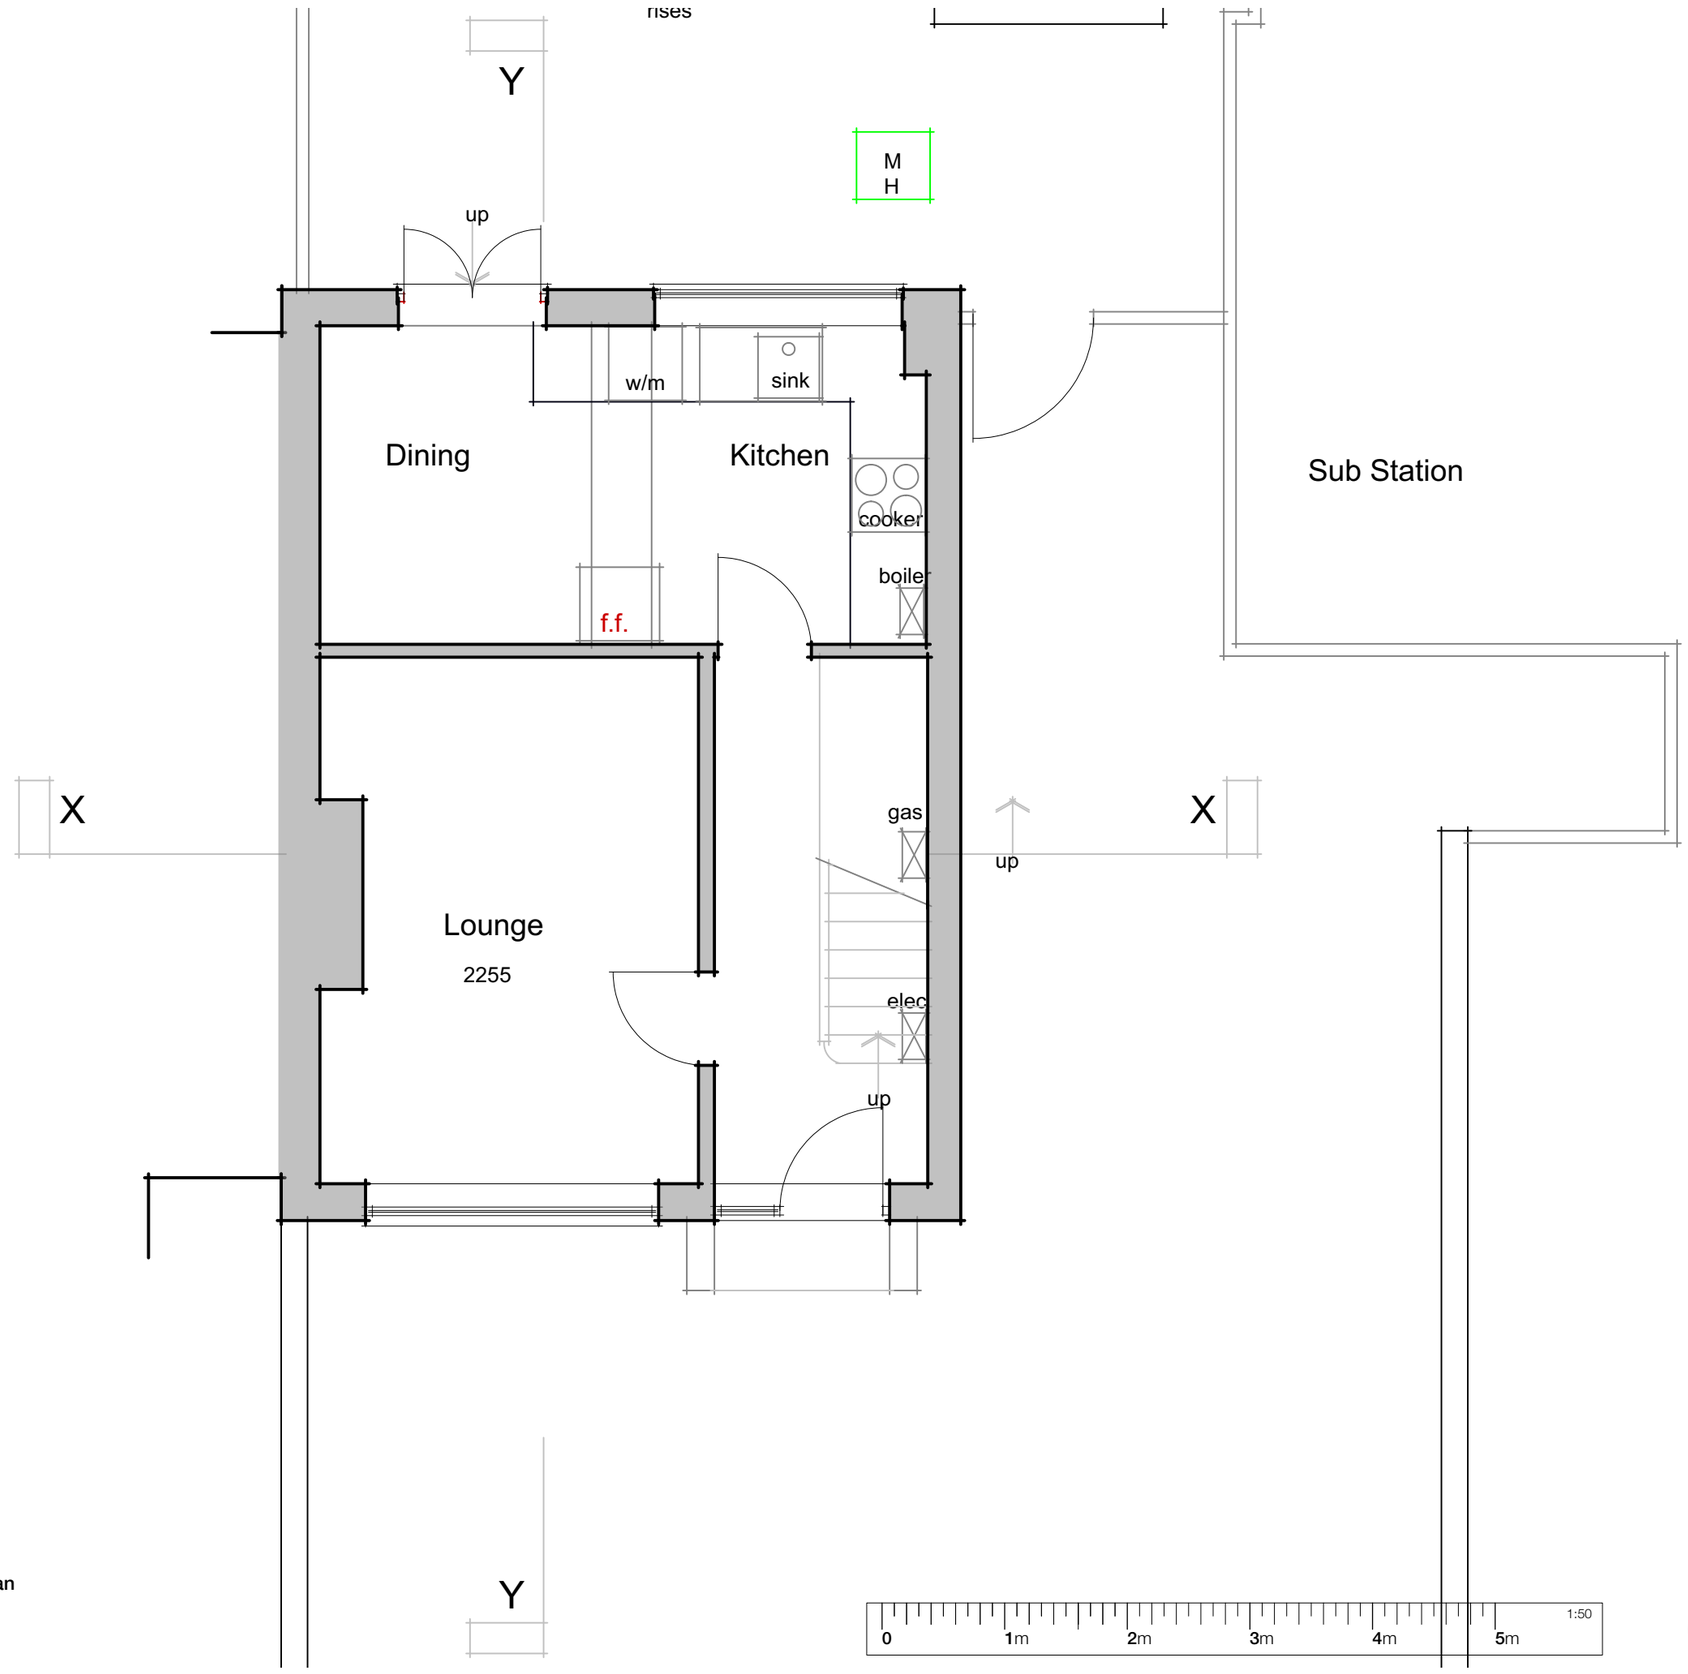


Existing Ground Floor Plan

Rev	Date	Notes
B	30.07.20	Issued for planning
A	15.06.20	Initial drawings

koru architects

The Studio, 15 Lloyd Close, Hove, BN3 6LZ
t: 01273 204065
e: info@koruarchitects.co.uk
www.koruarchitects.co.uk
Royal Institute of British Architects Chartered Practice

Project:
REAR EXTENSION
Mansell Road, Shoreham

Drawing:
Existing Ground Floor Plan

Dwg No:	Rev:	Scale
0220 03	**B**	**1:50 @ A3**

Date:	Status:
APRIL 20	**PLANNING**