




Ground Floor Plan @ 1:100

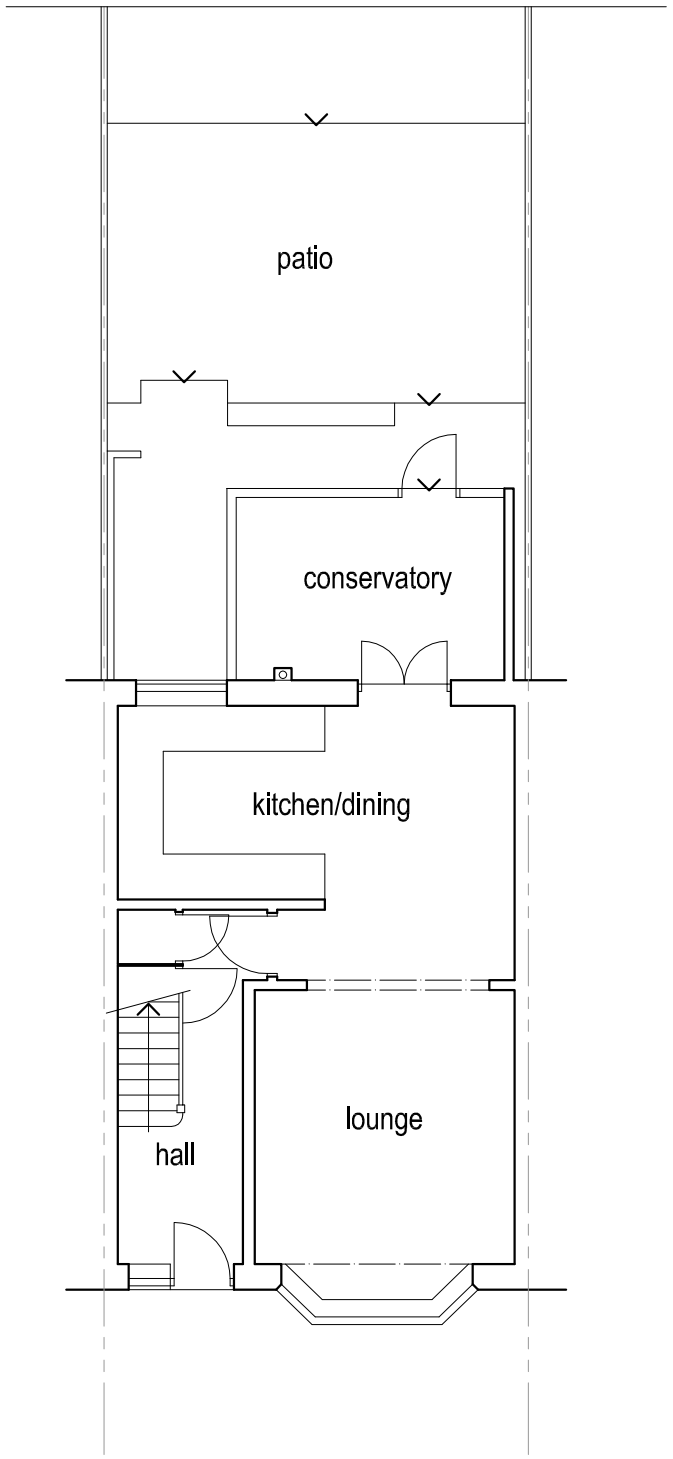

First Floor Plan @ 1:100

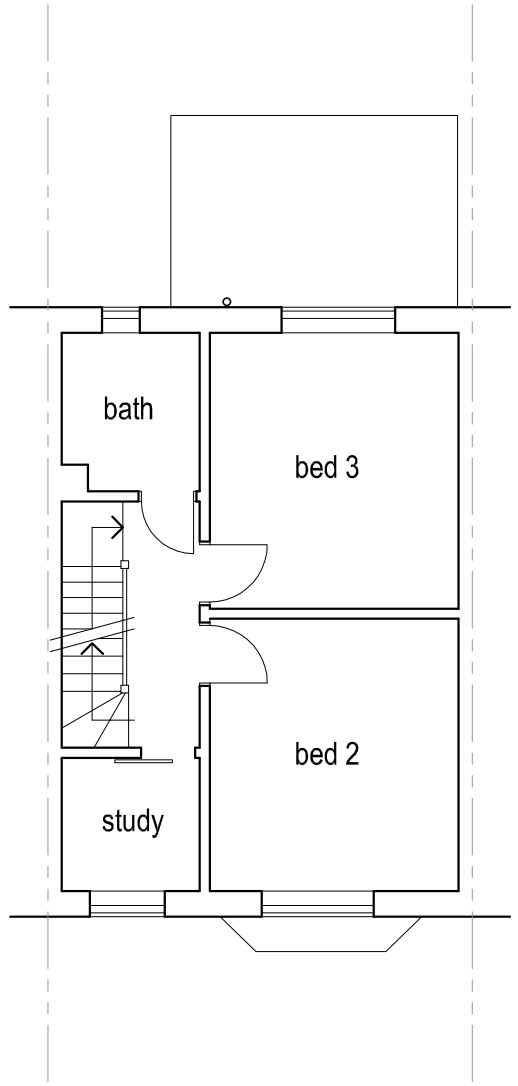

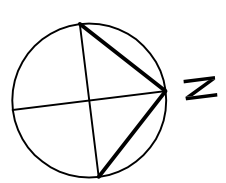

Rev	Description	Date

Job Reference:
Rear Extension
49 Greenways Crescent
Shoreham
BN43 6HR

Client:
Mr & Mrs Watts

Drawing Title:
Existing Floor Plans

Scale: 1:100 @ A3 | Dwg No: TGAT102/01 | Drawn: | Date: 01.03.19

TG/AT

Architectural Services

All dimensions to be checked on site.

This drawing should be approved by Local Authority Planning/Building Control or other appropriate checking authority prior to commencement of work.

This drawing should not be reproduced without the prior consent of the author