



Rear Elevation @ *1:100*

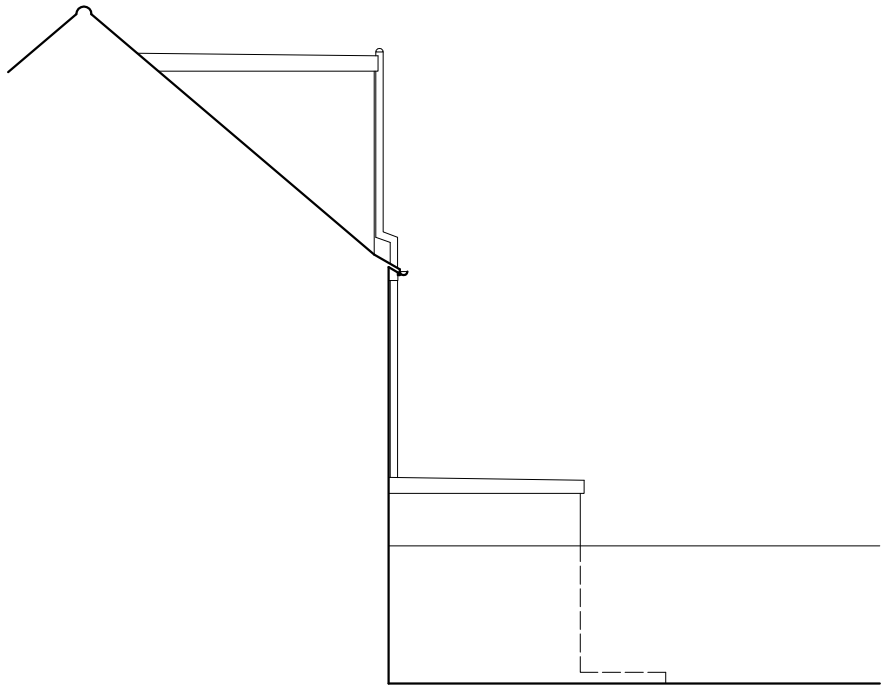


Side Elevation @ *1:100*

(Looking from 51 Greenways Crescent)

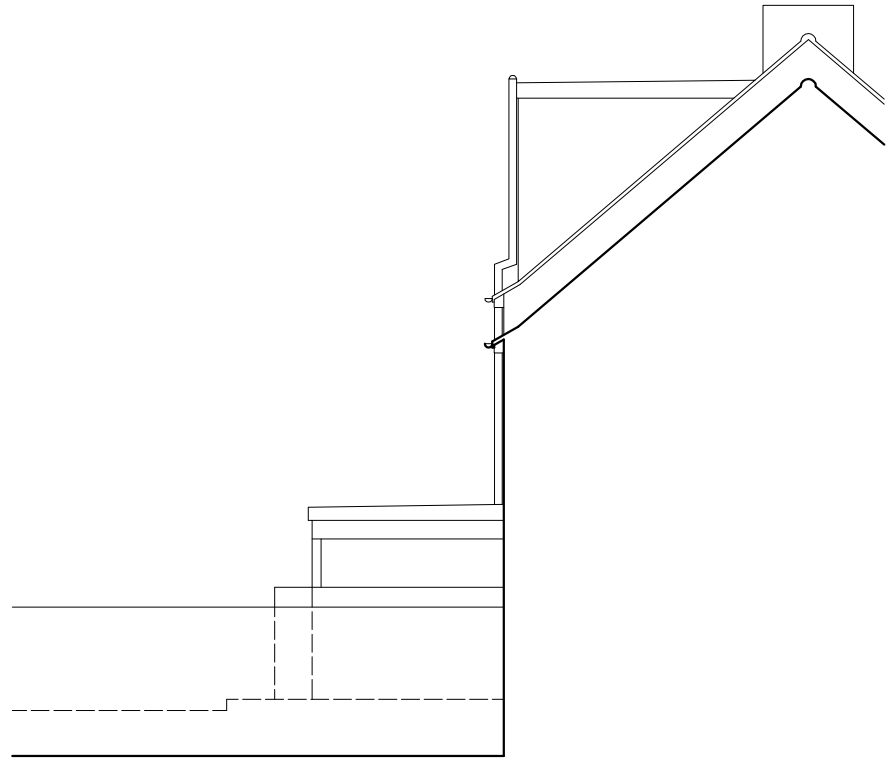

Side Elevation @ *1:100*

(Looking from 47 Greenways Crescent)

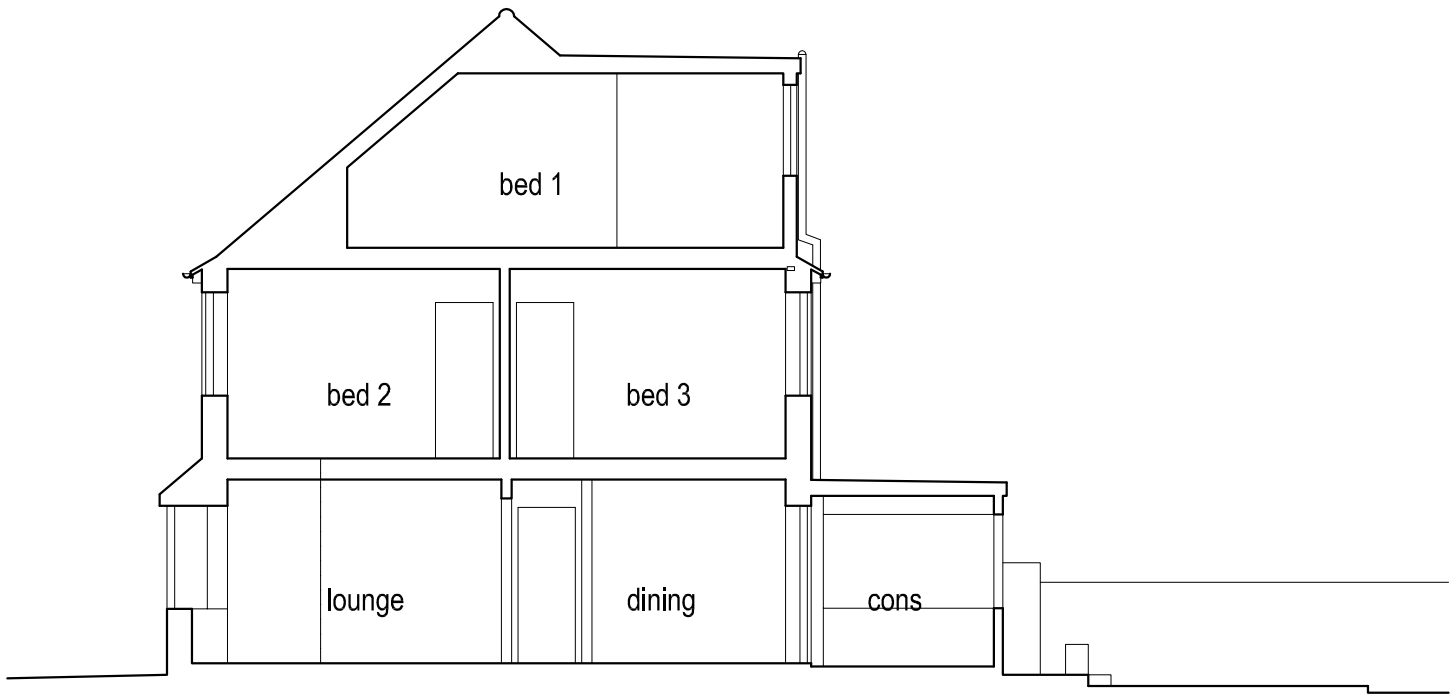

Section @ *1:100*

0 1 2 3 5m 10m

Scale 1:100

Rev	Description	Date

Job Reference:	Client:
Rear Extension 49 Greenways Crescent Shoreham BN43 6HR	Mr & Mrs Watts
	Drawing Title: Existing Elevations & Section

Scale: 1:100 @ A3	Dwg No: TGAT102/02	Drawn:	Date: 01.03.19

TG/AT

Architectural Services

All dimensions to be checked on site.

This drawing should be approved by Local Authority Planning/Building Control or other appropriate checking authority prior to commencement of work.

This drawing should not be reproduced without the prior consent of the author