


Block Plan

0 10 25m 50m

Scale 1:500

N

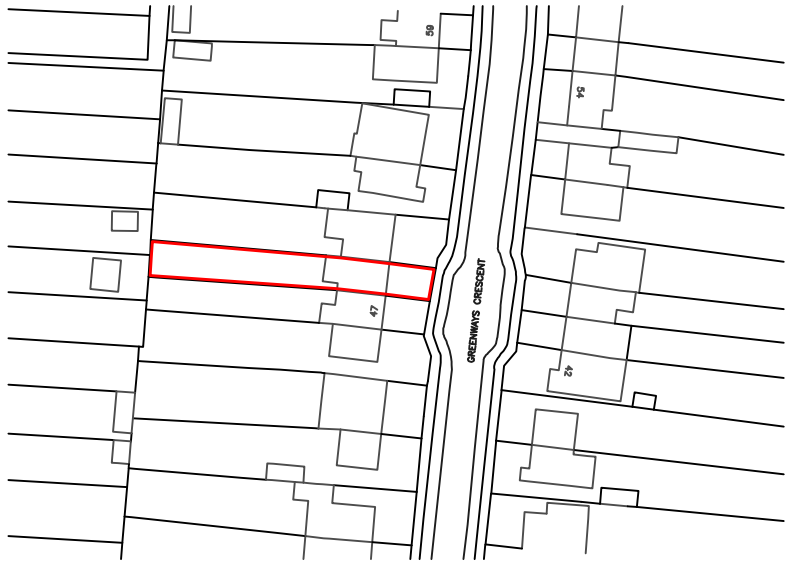

Location Plan

0 10 20 30 50m

Scale 1:1250

Rev	Description	Date

Job Reference:
Rear Extension
49 Greenways Crescent
Shoreham
BN43 6HR

Client:
Mr & Mrs Watts

Drawing Title:
Location & Block Plan

Scale: 1:500/1250 @ A3 | Dwg No: TGAT102/05 | Drawn: | Date: 01.03.19

TG/AT

Architectural Services

All dimensions to be checked on site.

This drawing should be approved by Local Authority Planning/Building Control or other appropriate checking authority prior to commencement of work.

This drawing should not be reproduced without the prior consent of the author