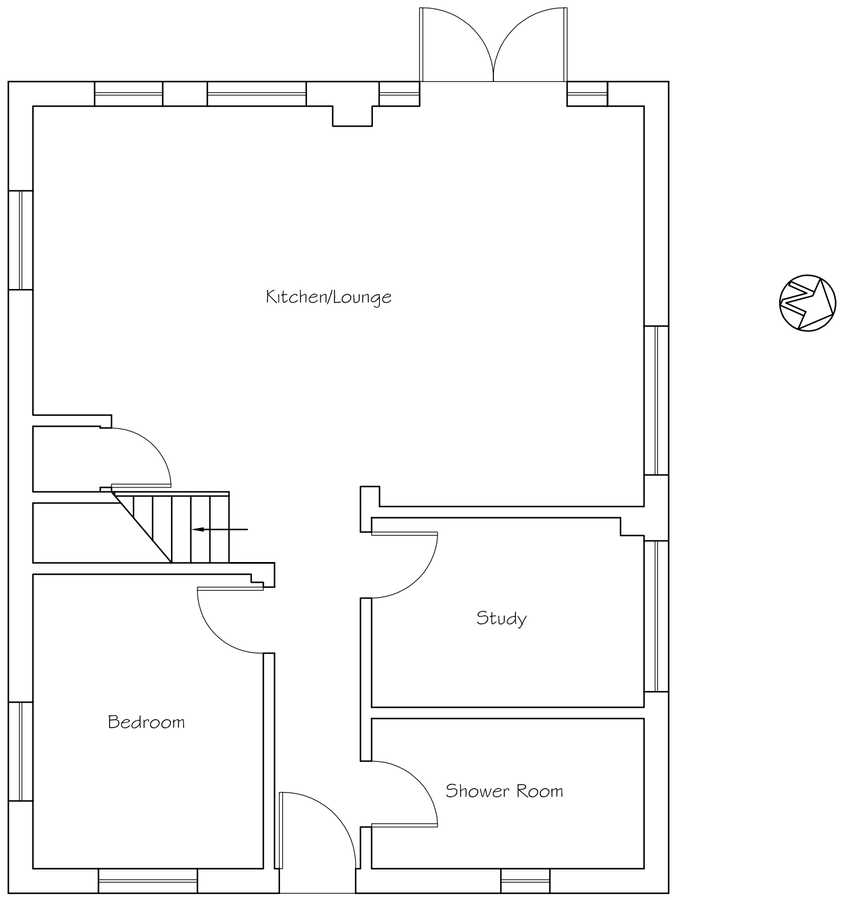

Ground Floor Plan

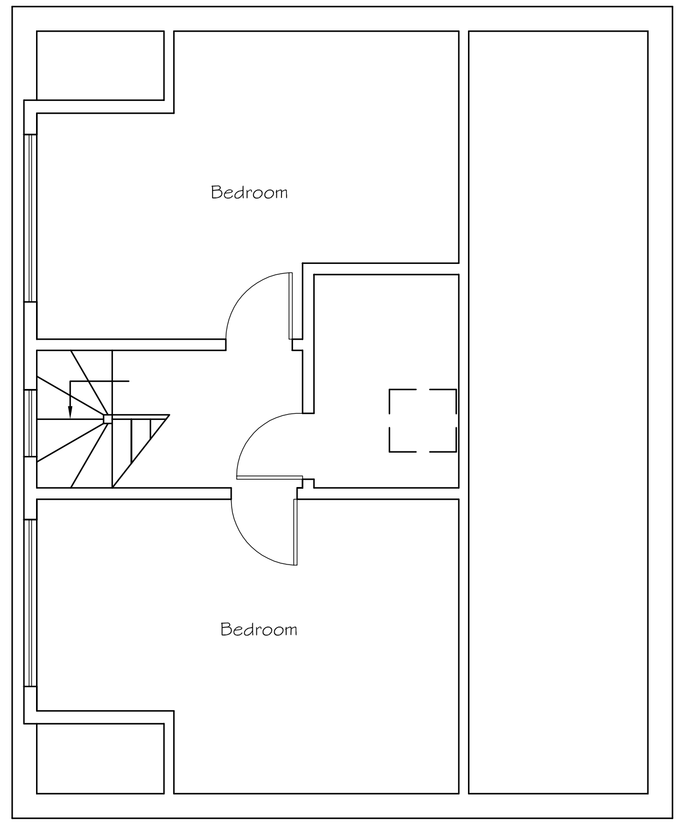

Existing First Floor Plan

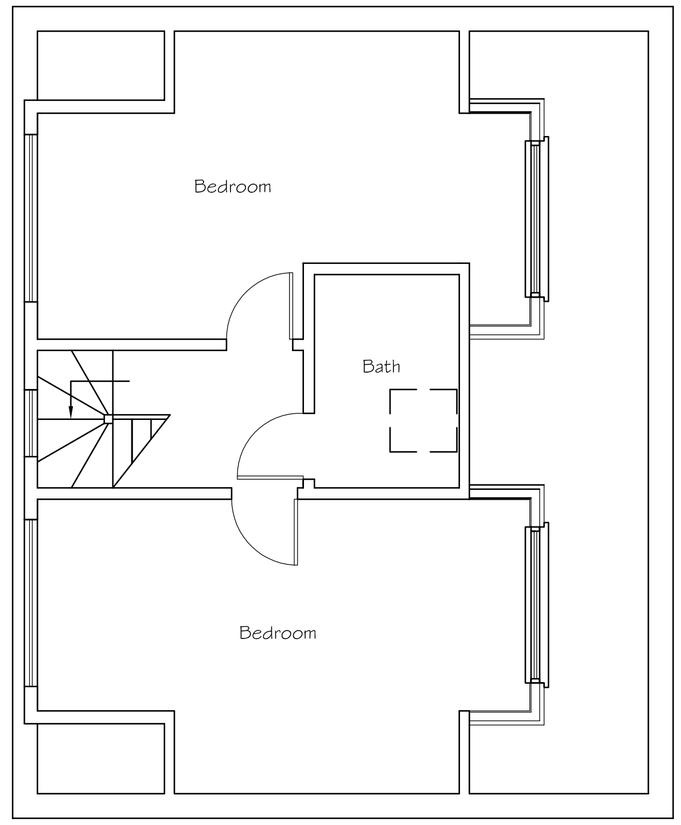

Proposed First Floor Plan

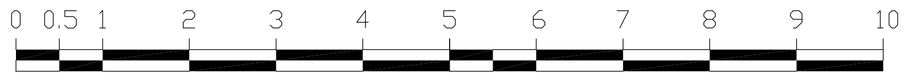

SCALE 1:50

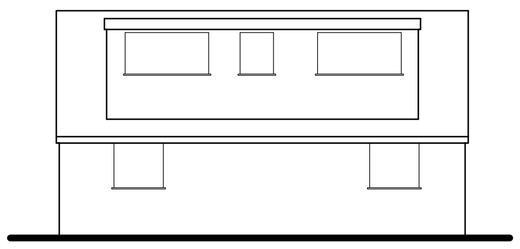

Existing Rear (South-East) Elevation

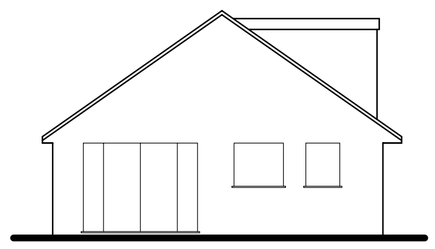

Existing Side (South-West) Elevation

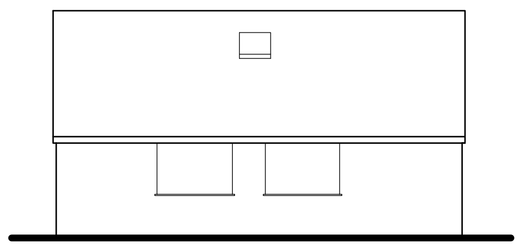

Existing Front (North-West) Elevation

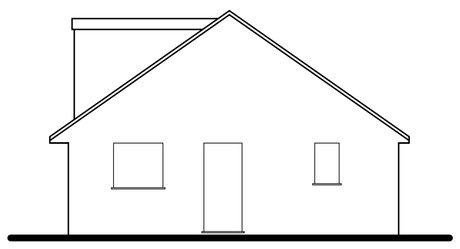

Existing Side (North-East) Elevation

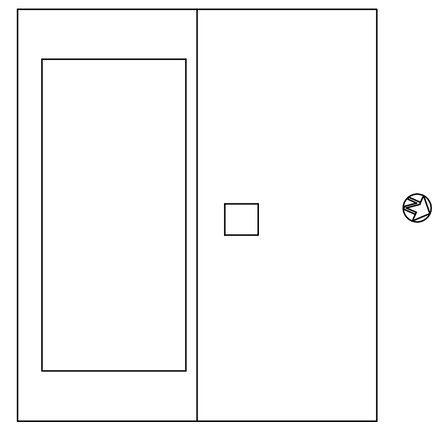

Existing Roof Plan

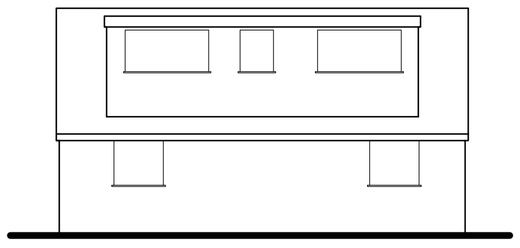

Proposed Rear (South-East) Elevation

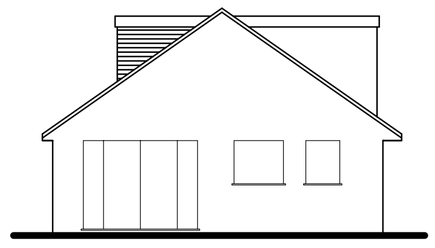

Proposed Side (South-West) Elevation

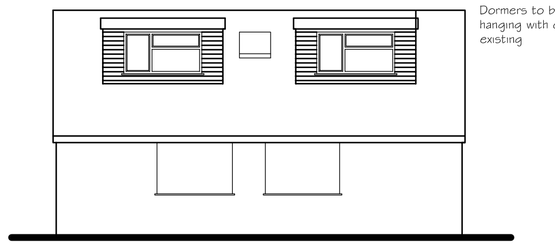

Dormers to be clad in tile hanging with colour to match existing

Proposed Front (North-West) Elevation

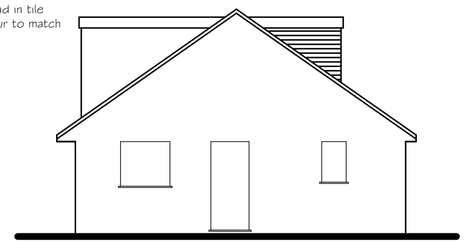

Proposed Side (North-East) Elevation

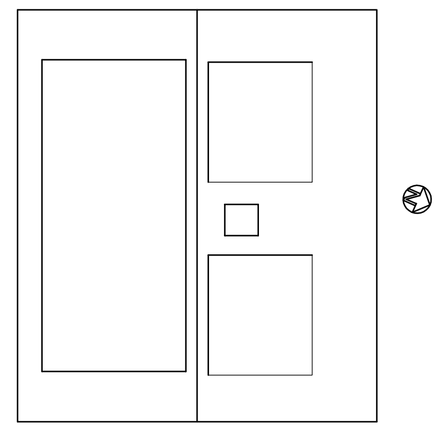

Proposed Roof Plan



SCALE 1:100

Tony Rogers
Building Consultants
Address: 40 Dawn Crescent, Upper Beeding
West Sussex, BN44 3WH
Telephone: 01903 815225 Fax: 01903 815225

Rev.	Date:	Revision Description:
A	Sept 2021	Material to dormer altered

Client: Mr & Mrs G Kingston

Address: 2 Greenoaks
Lancing
West Sussex
BN15 OHN

Project: Proposed front dormers

Scale: 1:50 1:100
Paper Size A1

Date: July 2021

Drawing No: 21/1462/01

Drawn By: AWR

Revision: A