
Existing Window & Door external view @ 1 : 10

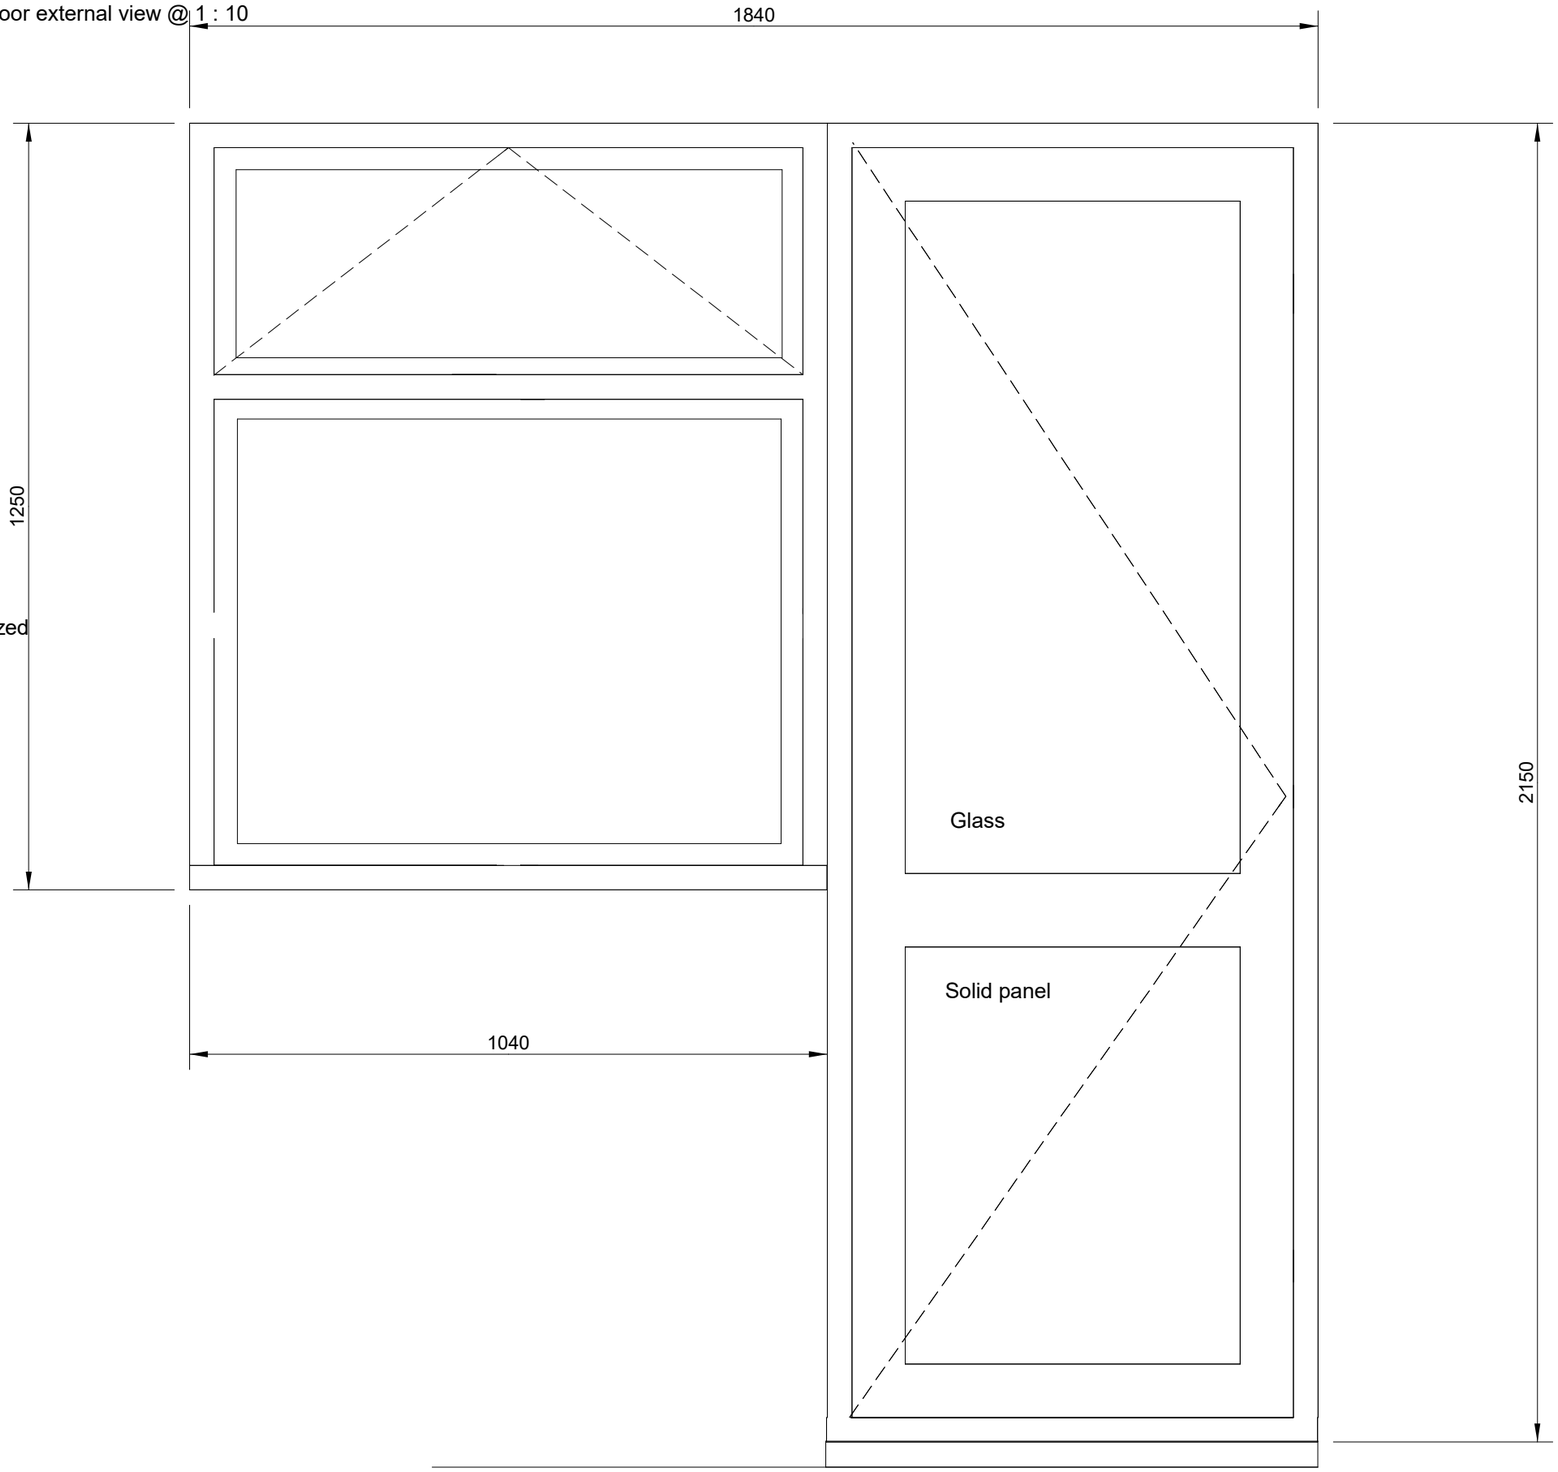

Proposed Replacement
Door and Window at Flat 14
Clarence Court, Brighton Road.
Worthing. West Sussex.
BN11 2ER
for Mrs. G.R. Marchant.
Drg. No. : GRM/2023/494
Scales : 1:10
Date : 08/08/2023. Revisions :
Agent : R. Marchant.
3 High Pitfold, Hindhead.
Surrey. GU26 6BN.
Tel : 01428 607674