
Proposed Window & Door external view @ 1 : 10

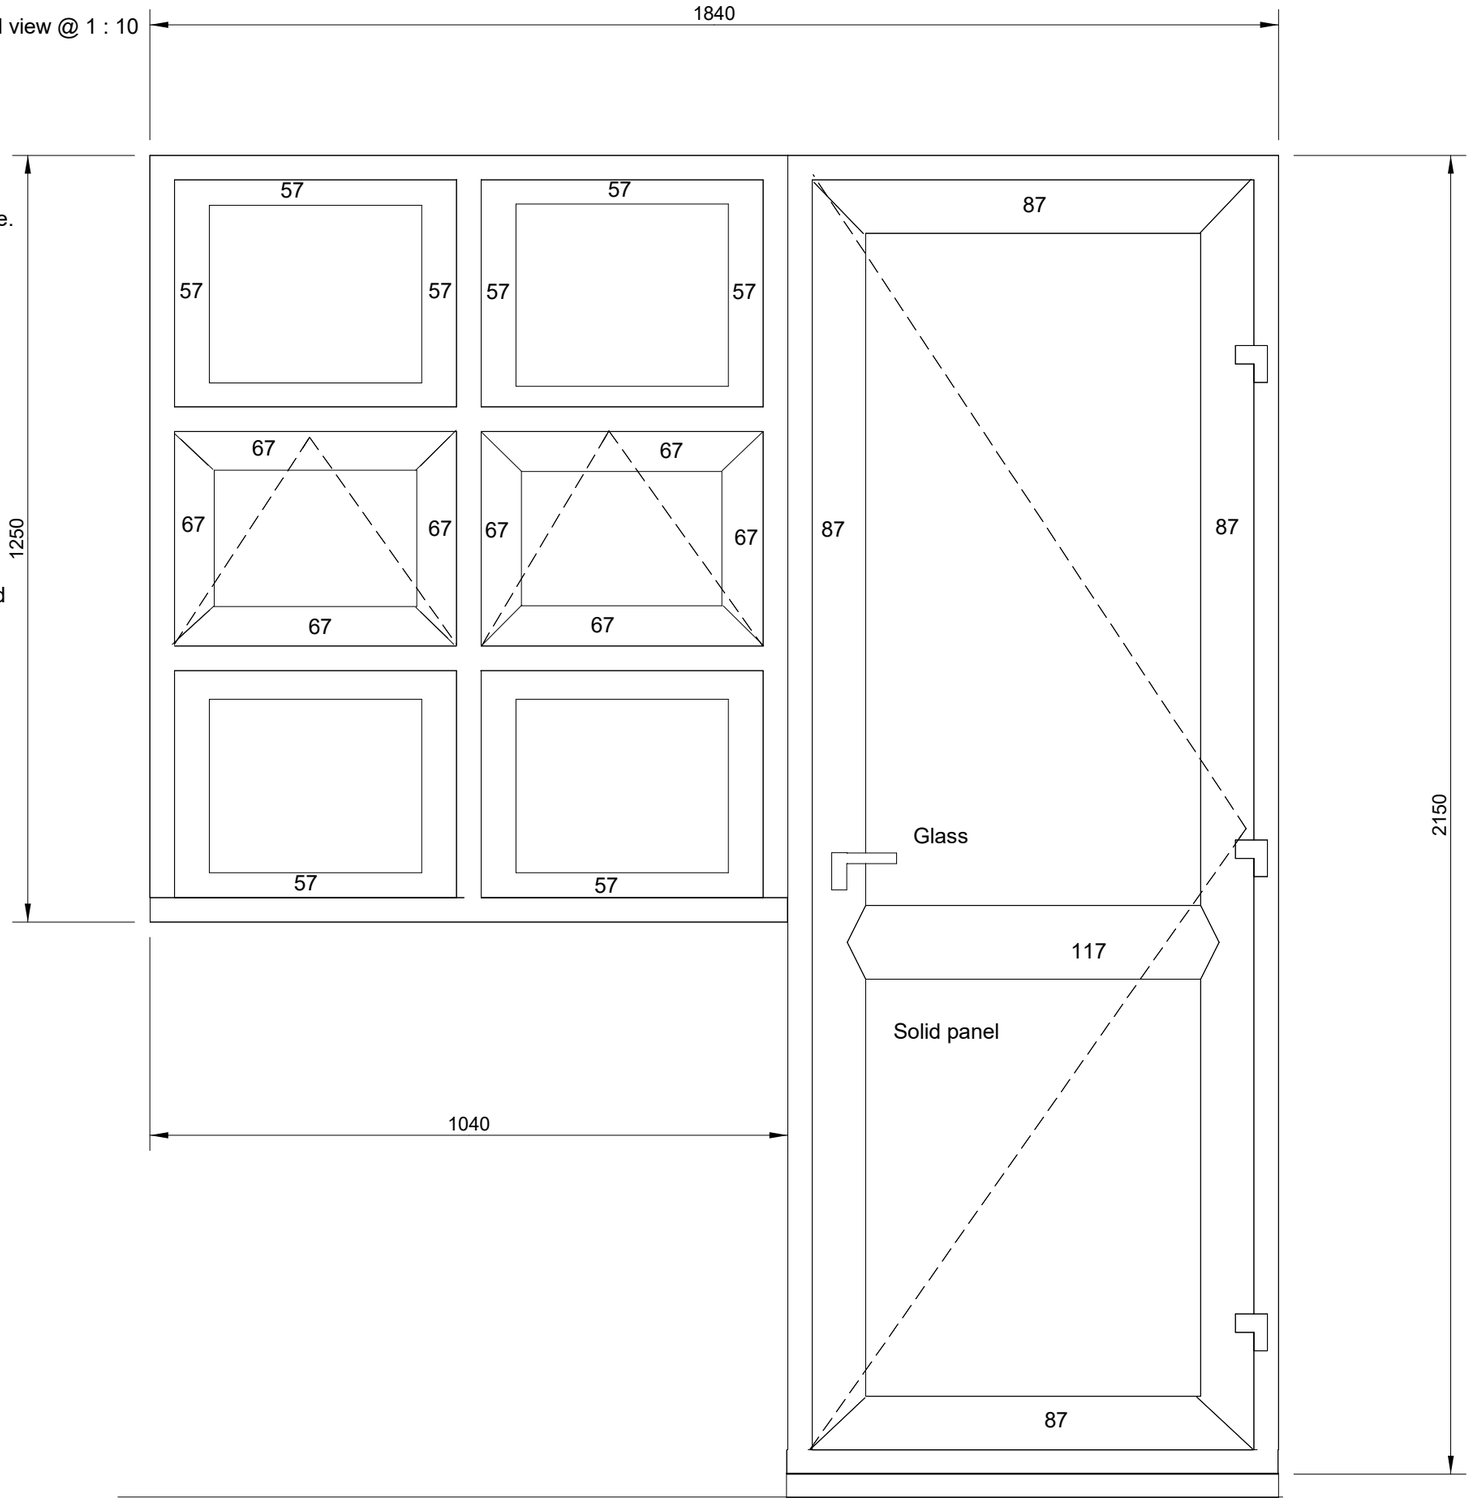

Window :
All fixed rails and stiles 57 mm wide.
Opening sashes :
all rails and stiles 67 mm wide

White upvc door
& window frame

28 mm double glazed
sealed units

Door :
Stiles , top and bottom rail all 87 mm wide
mid rail 117mm wide

Proposed Replacement
Door and Window at Flat 14
Clarence Court, Brighton Road.
Worthing. West Sussex.
BN11 2ER
for Mrs. G.R. Marchant.
Drg. No. : GRM/2023/494
Scales : 1:10
Date : 08/08/2023. Revisions :
Agent : R. Marchant.
3 High Pitfold, Hindhead.
Surrey. GU26 6BN.
Tel : 01428 607674