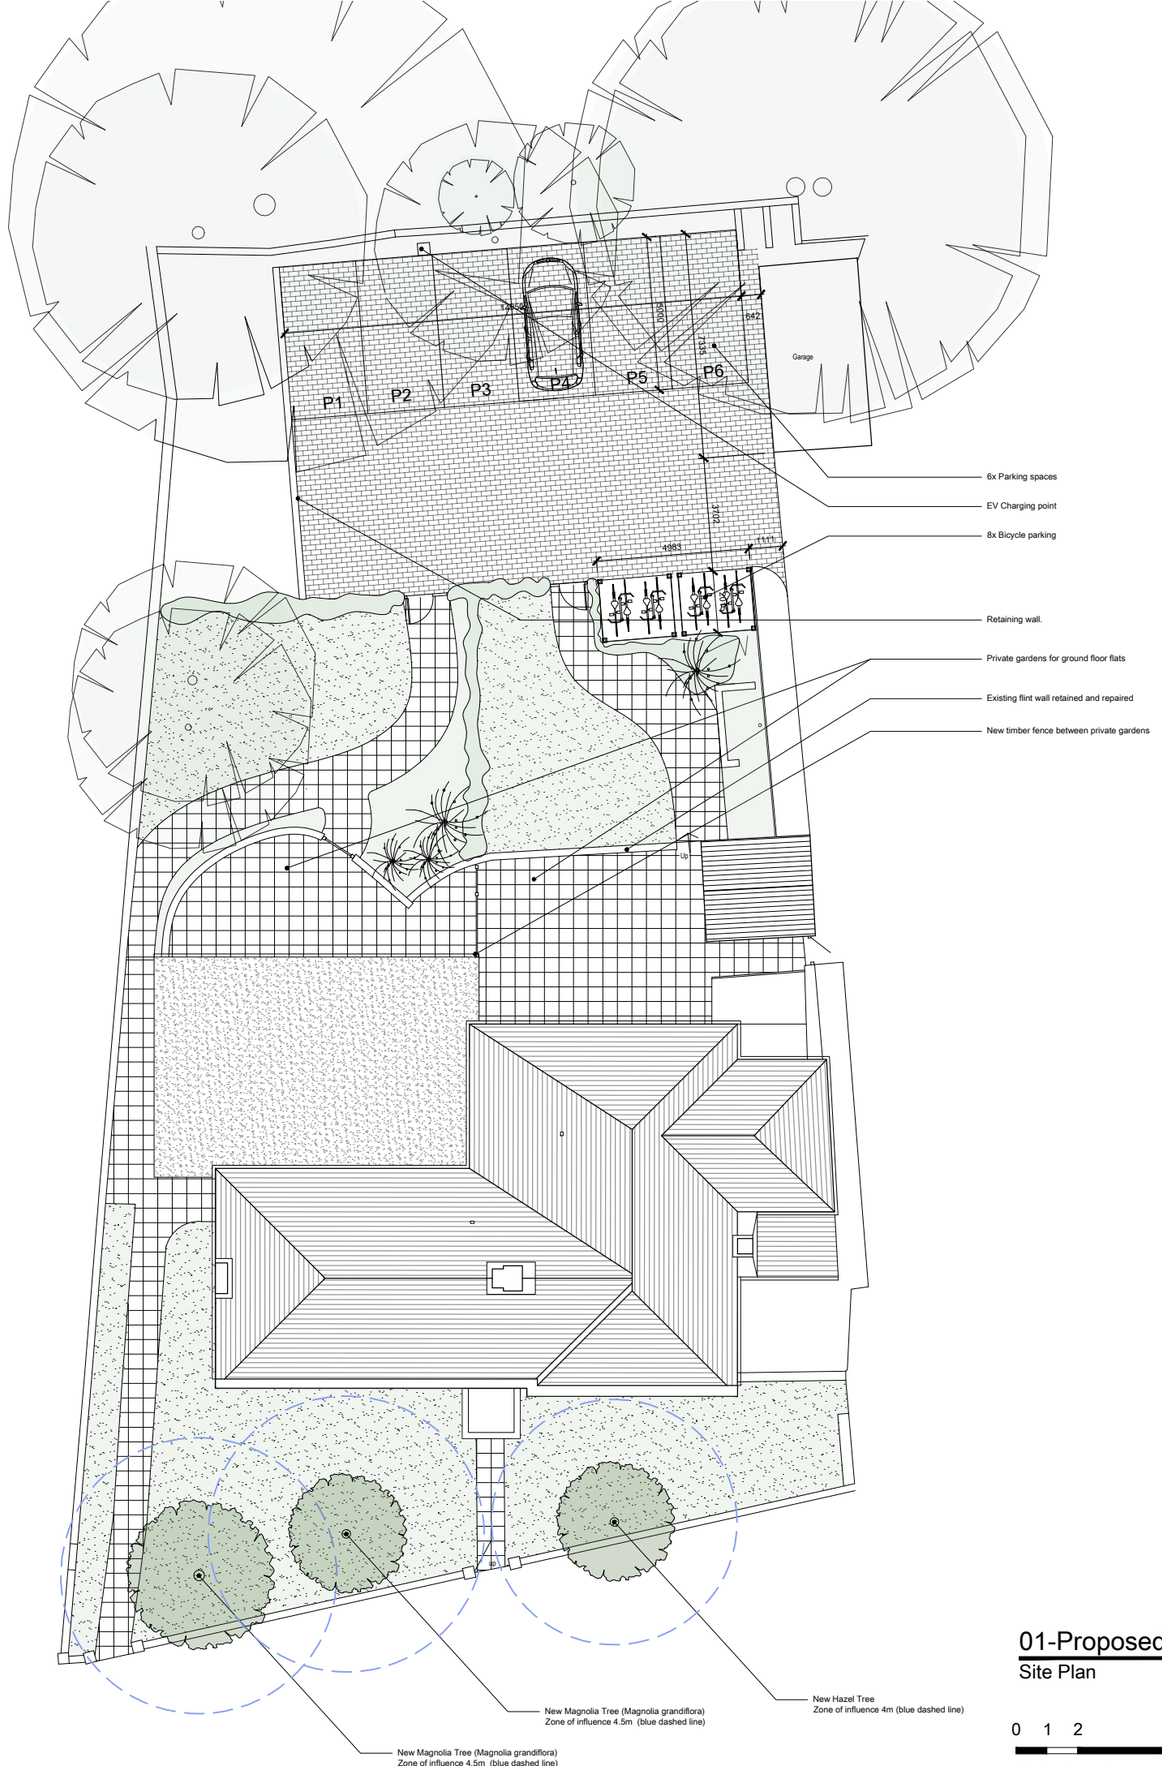


01-Proposed 1:200

Site Plan

0 1 2 5 10 20

Scale in metres

KEY:

The planting graphics shown on the drawing refer to a general planting mix due to the varied mixture on the site, to make feel more natural, softer environment. All to be planted early spring.

Example of planting graphic



Rosmarinus officinalis



Calamagrostis 'Karl Foerster'



Potentilla 'Primrose Beauty'



Euphorbia wulfenii

60mm Aquaflow Permeable Block Paving - Colour: Charcoal

400x400mm Tobermore 'Hydropave Classica Flags' Permeable Slabs/Paving - colour: Charcoal

Grass / new turf

Proposed Hornbeam 'Carpinus Betulus' Hedging to denote boundaries - 900mm high.

Existing Trees

Vegetation to be removed (overgrown/nuisance/weeds)

Timber close boarded fence/gate, painted mid grey - 900mm high

	Date:	Notes:	Drawn:	Checked:
E	09/08/23	Proposed tree species amended to low water demand varieties with low zone of influence.	NK	GG
D	08/08/23	Proposed tree species amended to low water demand varieties.	NK	GG
C	11/07/23	Paving specification added.	NK	GG
B	13/06/23	Landscape layout amended, trees added	NK	GG
A	06/04/23	Landscape layout to rear amended.	GG	RM

Project:

2210-The Presbytery

127 North Road, Lancing, BN15 9BB

TJH Partners Sussex Ltd

JDRM architectural design llp

STUDIO 8 | BEACONSFIELD STUDIOS | 25 DITCHLING RISE BRIGHTON | BN1 4QL

w w w . j d r m a r c h i t e c t u r e . c o m

drawing number:

2210(11)1000

rev:

E

Proposed Landscape Plan

Scale: 1:200 @A3

Issued for:

Approval

Drawn by: NK

Checked by: GG