

west elevation

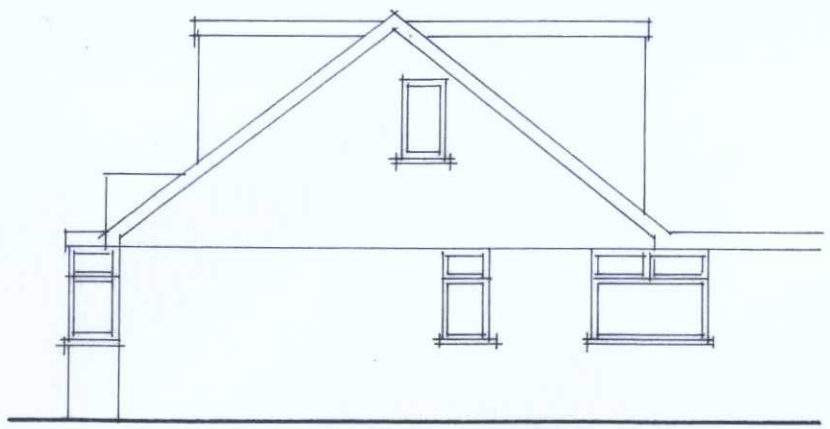

north elevation

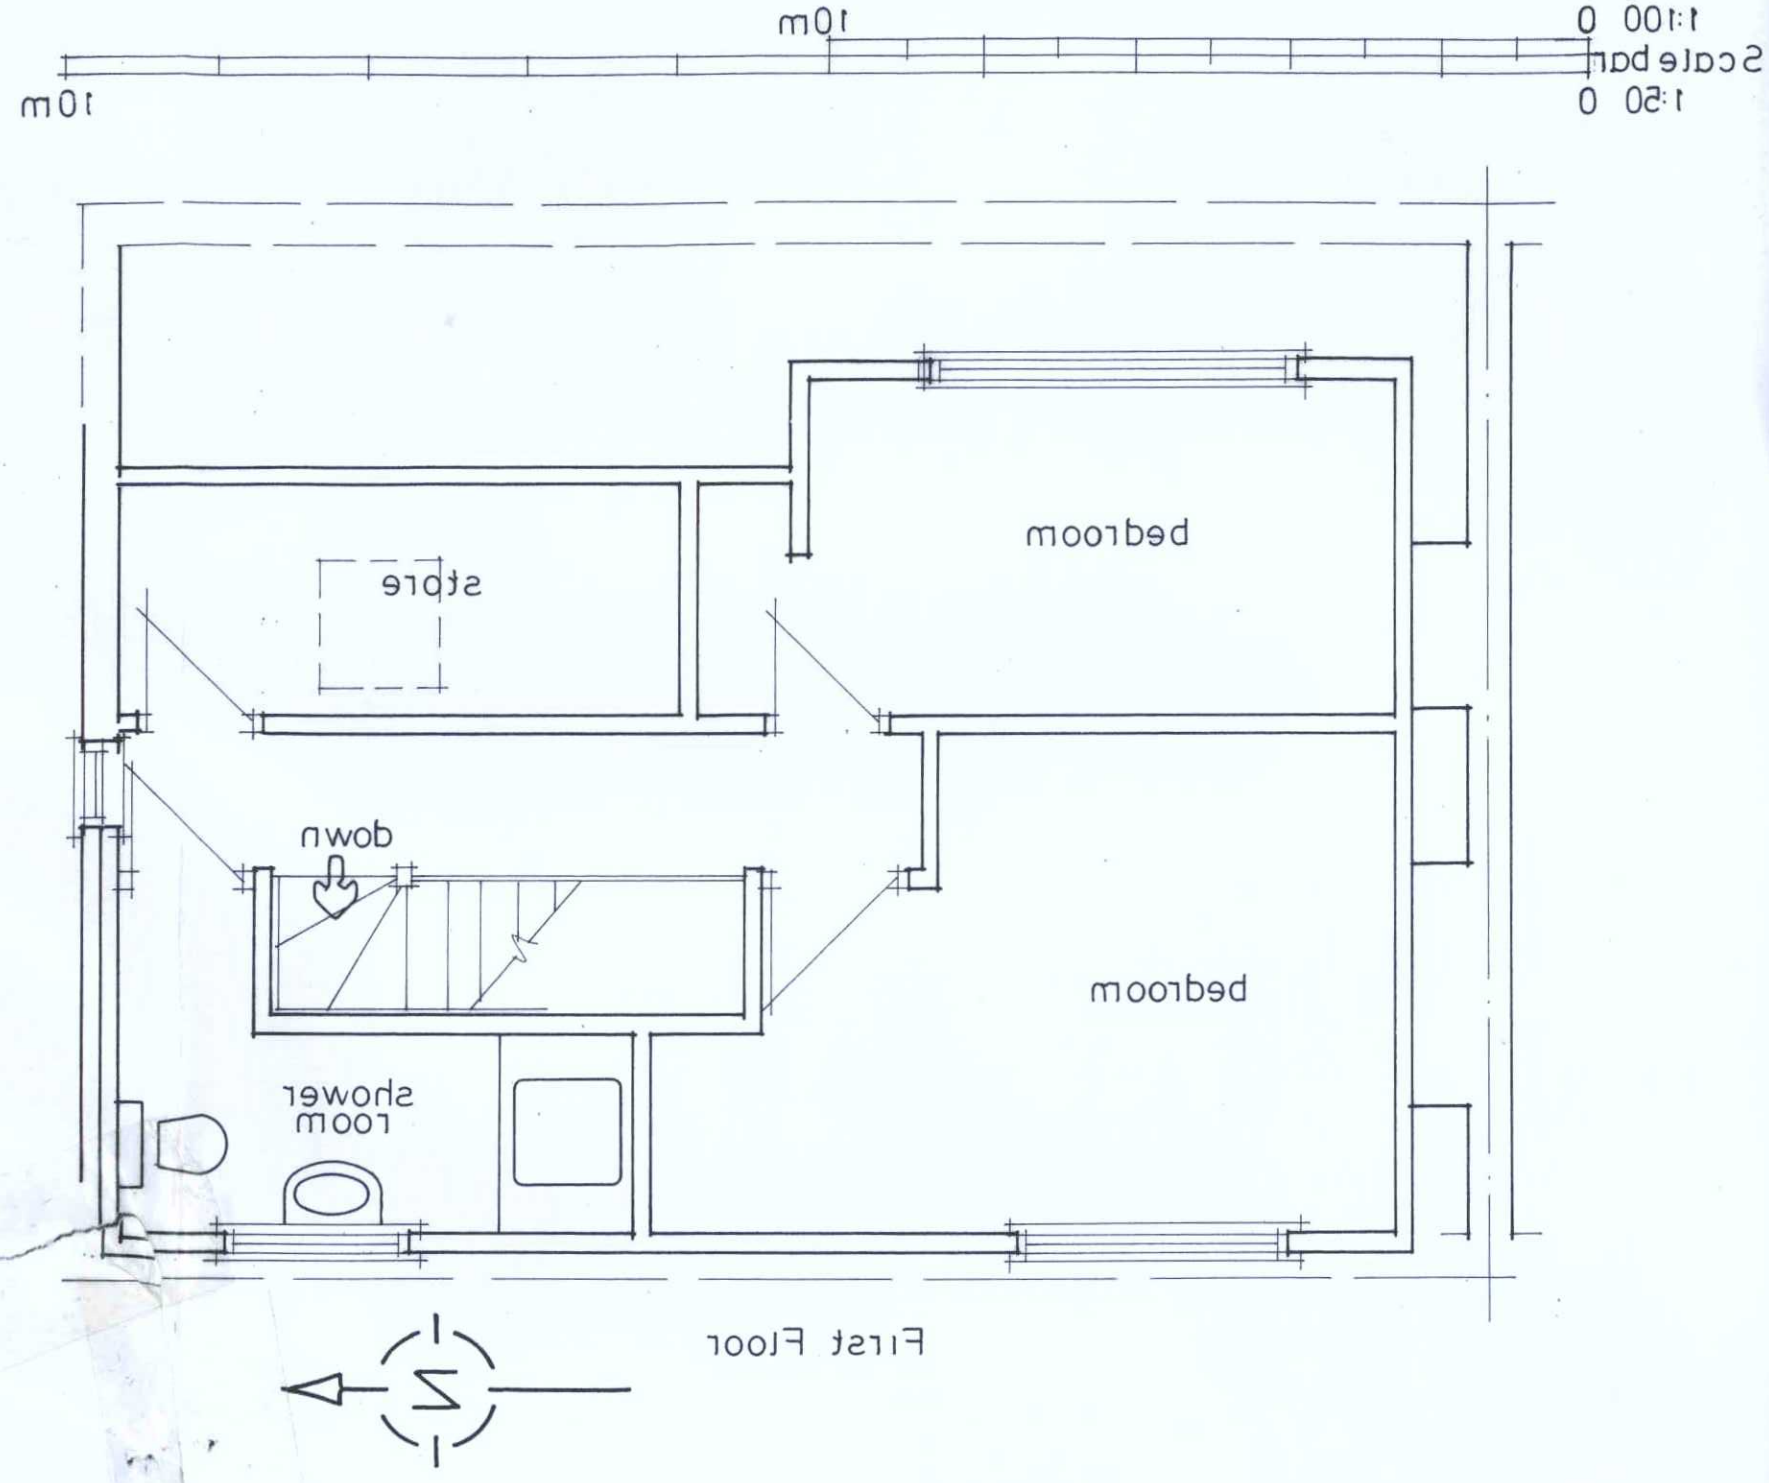

First Floor

ADUR & WORTHING
PLANNING SERVICES
PLAN | AWDM/1531/14
DATE VALID
29 OCT 2014

Existing Layout
37 Hadrian Avenue
Southwick
Scale 1:50 1:100
Drng no 466/02

A3