1:100 0 10m
Scale bar
1:50 0 10m

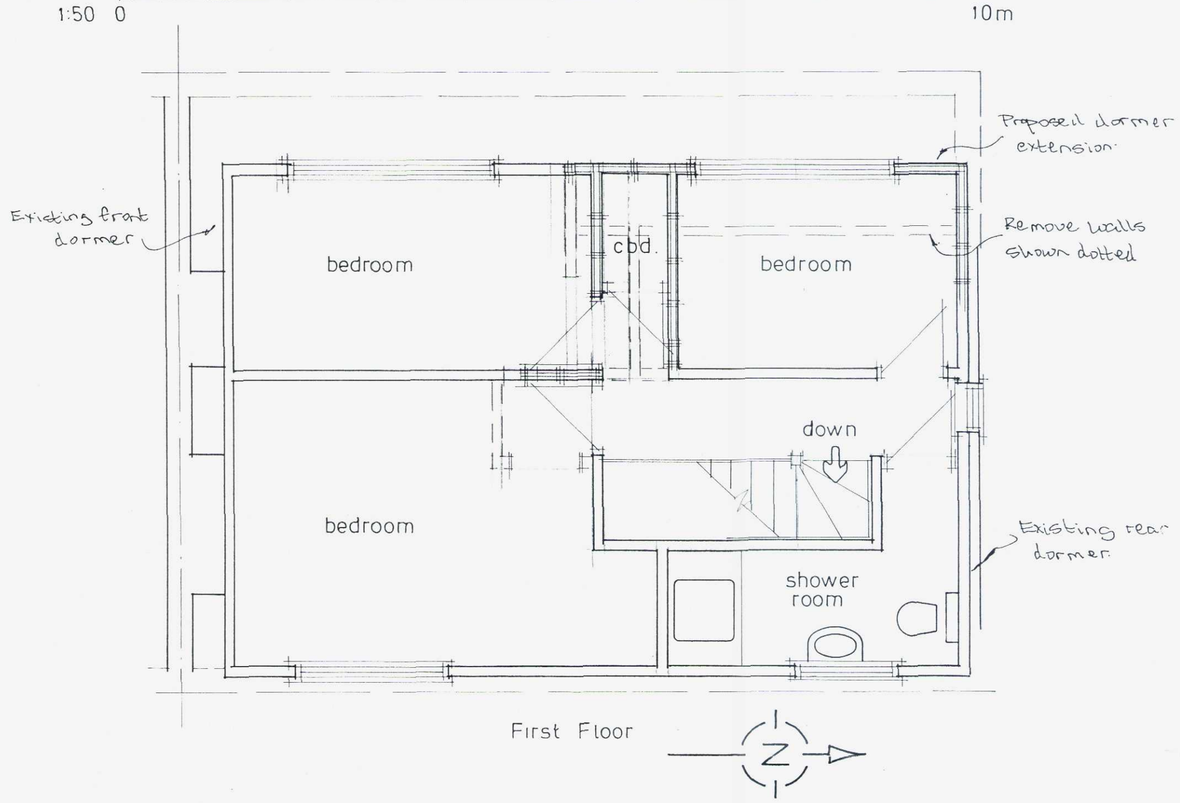

First Floor



west elevation

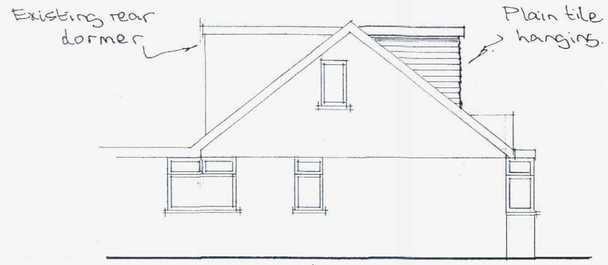

north elevation

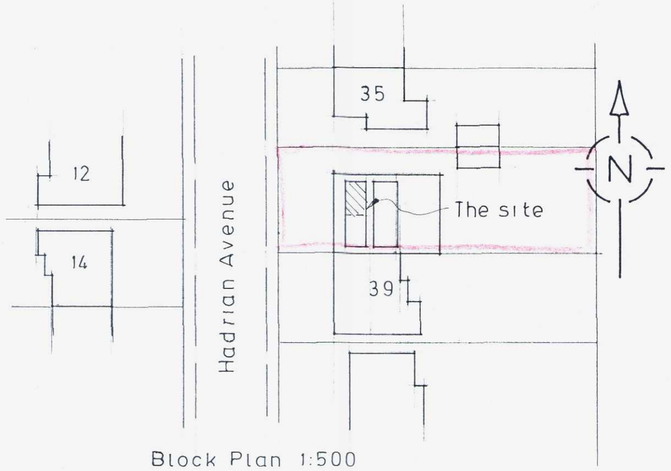

Block Plan 1:500

1531/14
29 OCT 2014

NOTES

A		
	Date	Revisions

© copyright

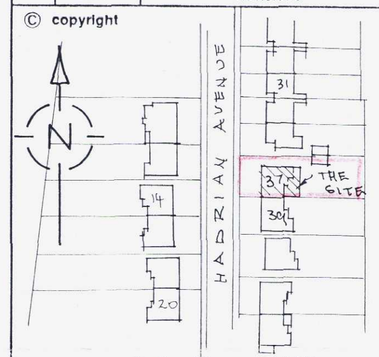

Site Plan 1:1250

Client
Mr J. Scoles

Job Title
Proposed Dormer Extension

Drawing Title
37 Hadrian Avenue
Southwick

Scale 1:50 1:100

Date | **Drawn by**

Drg No. 466/01 | **Rev.**

594 x 420mm A2