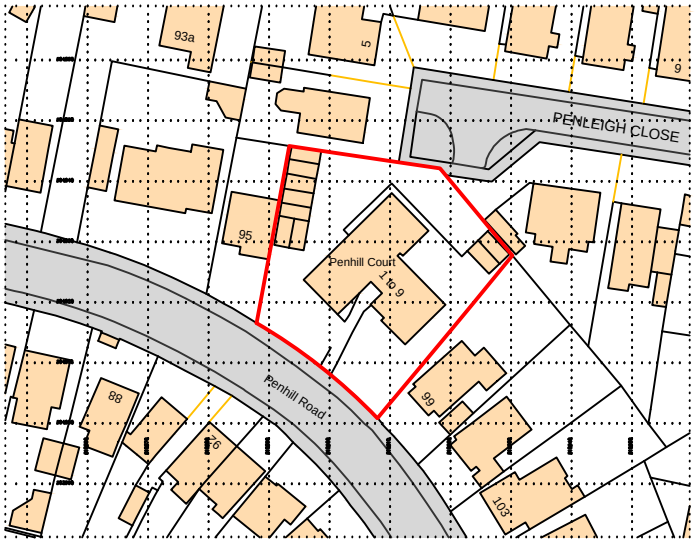

Ordnance Survey, (c) Crown Copyright 2018. All rights reserved. Licence number 100022432

LOCATION PLAN

Scale 1:1250

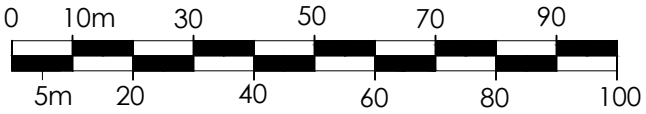

Scale 1:1250

FULL PLANNING APPLICATION

Status: **29.01.2019** Issued to LA for planning consent

Client

BINGWOOD PROPERTY COMPANY LLP

Project

PENHILL COURT, PENHILL ROAD, LANCING:
Replacement balustrades to balconies

Title

LOCATION PLAN

Drawn by	Scale	Date
MCH	1:1250@A4	Dec 2018

stuart radley associates
Chartered Building Surveyors
RICS
Unit 5 Tungsten Building,
George Street
Portslade, Brighton
BN41 1RA
Tel. 01273 420606
Fax. 01273 420707
e-mail.
info@stuartradleyassociates.co.uk

Drawing No.

P132PC/FP/01