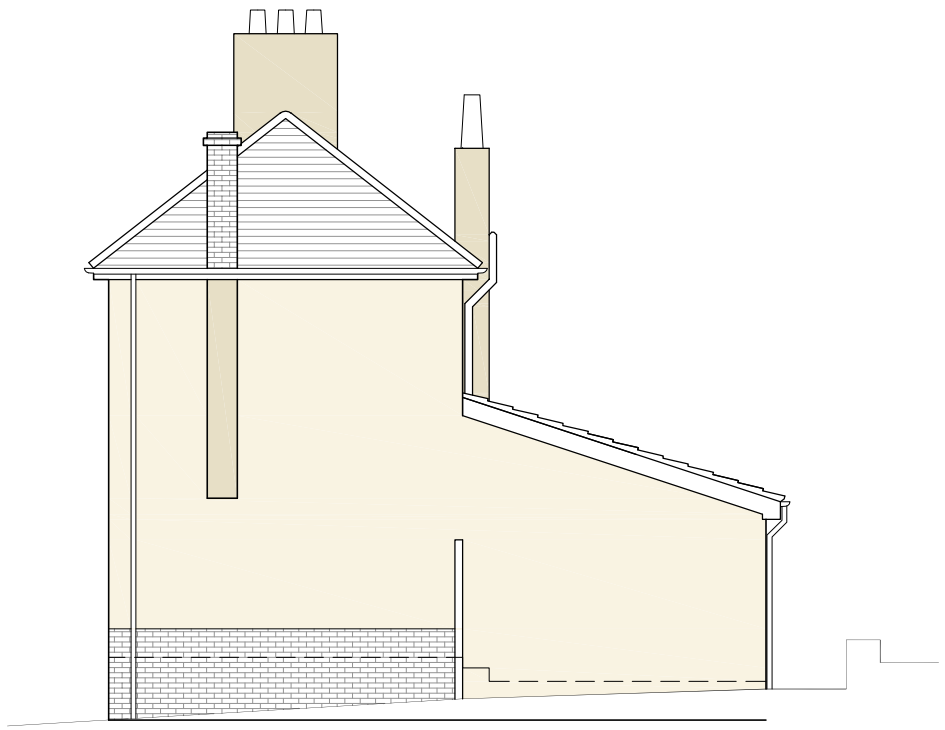

Side Elevation (East) 1:100

0 1 2 3 4 5
Scale:1:100

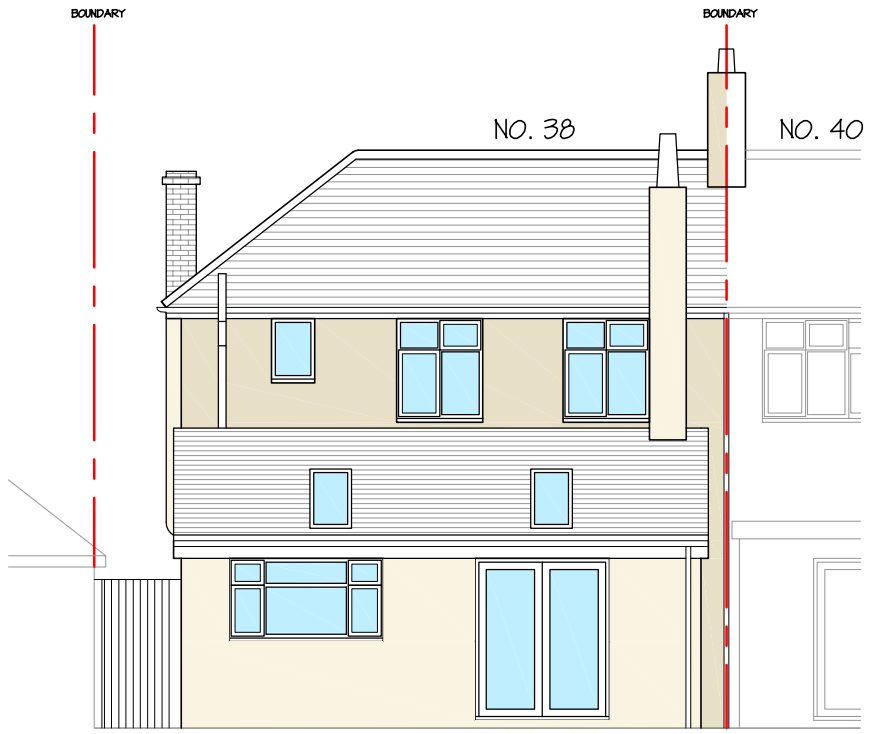

Rear Elevation (North) 1:100

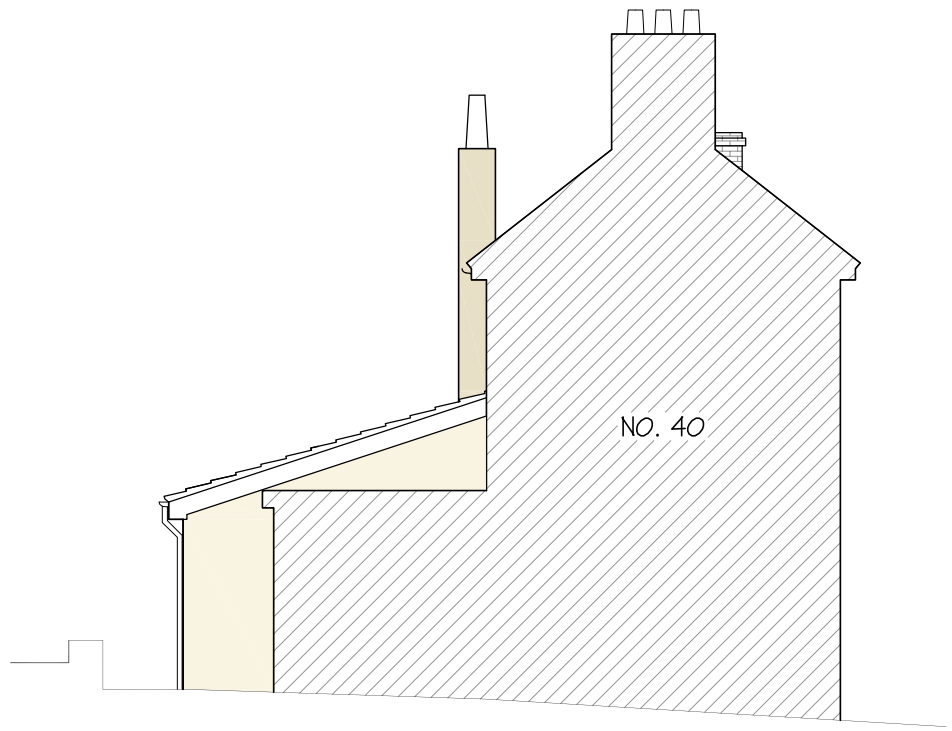

Side Elevation (West) 1:100

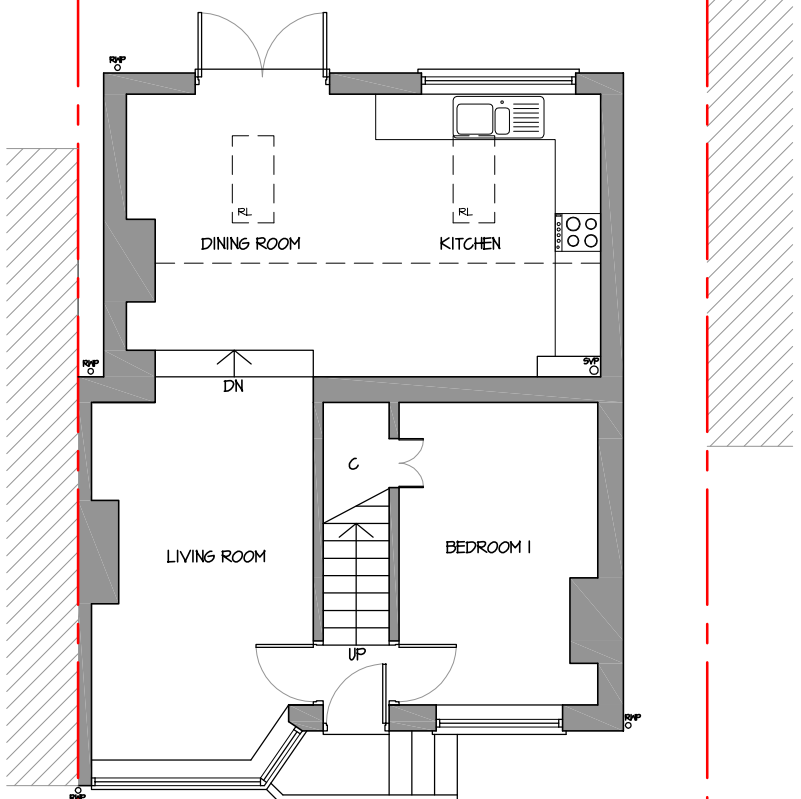

Ground Floor Plan 1:100

0 1 2 3 4 5
Scale:1:100

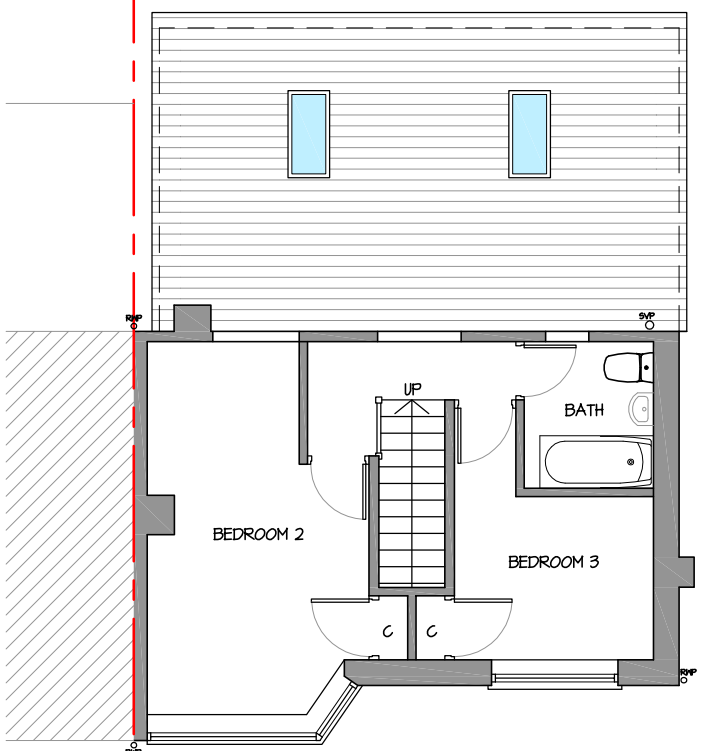

First Floor Plan 1:100

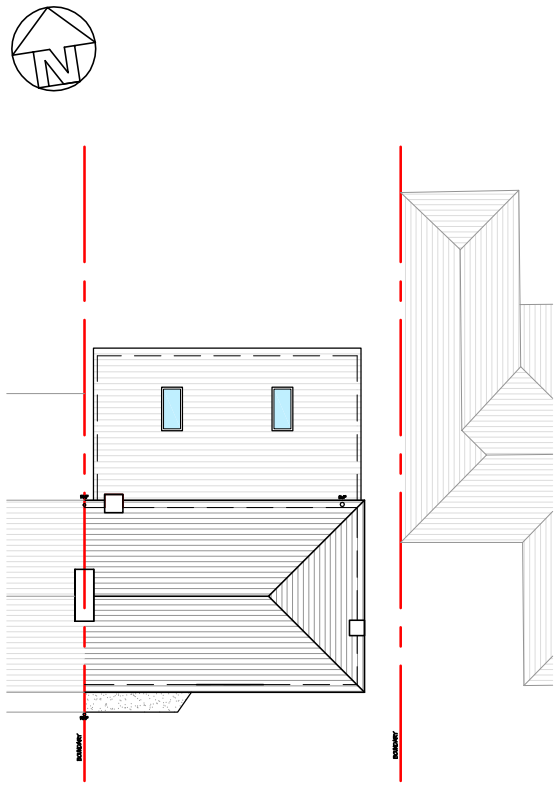

Roof Plan 1:200

0 1 2 3 4 5 6 7 8 9 10
Scale:1:100

Patrick Rego Architectural Design

Address:
3 Katherine Way, Seaford, East Sussex BN25 2UZ
Tel:
01323 896418
07849 126177
Email:
patrick.rego08@googlemail.com

Rev	Date	Description

Client:
Mr and Mrs T. Rush

Job Title:
Extension to rear
38 Fircroft Avenue
North Lancing
East Sussex
BN15 0NW

Drawing Title:
Floor Plans and Elevations
As Existing

Scale:	Drawn By:	Checked by:
1:100 @ A3	PJR	-
Date: November 2011	**Date plotted:** 18.01.12	

Drawing No: 2017-002

Rev: -