

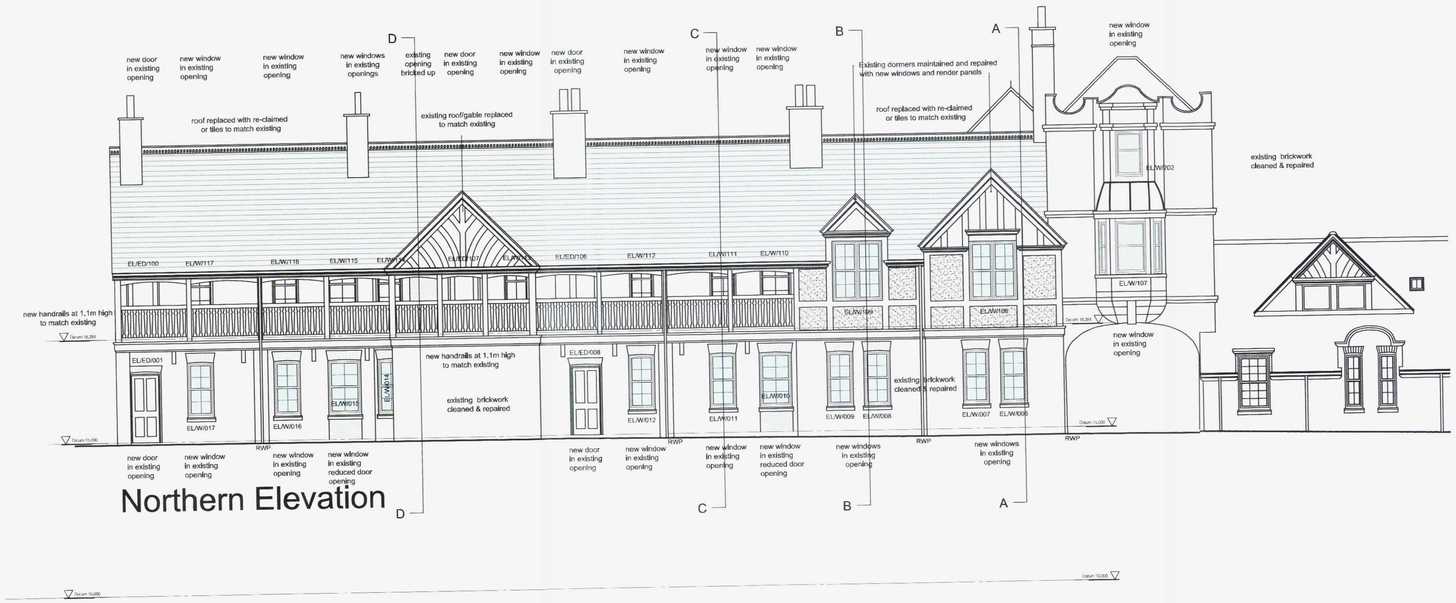


Northern Elevation

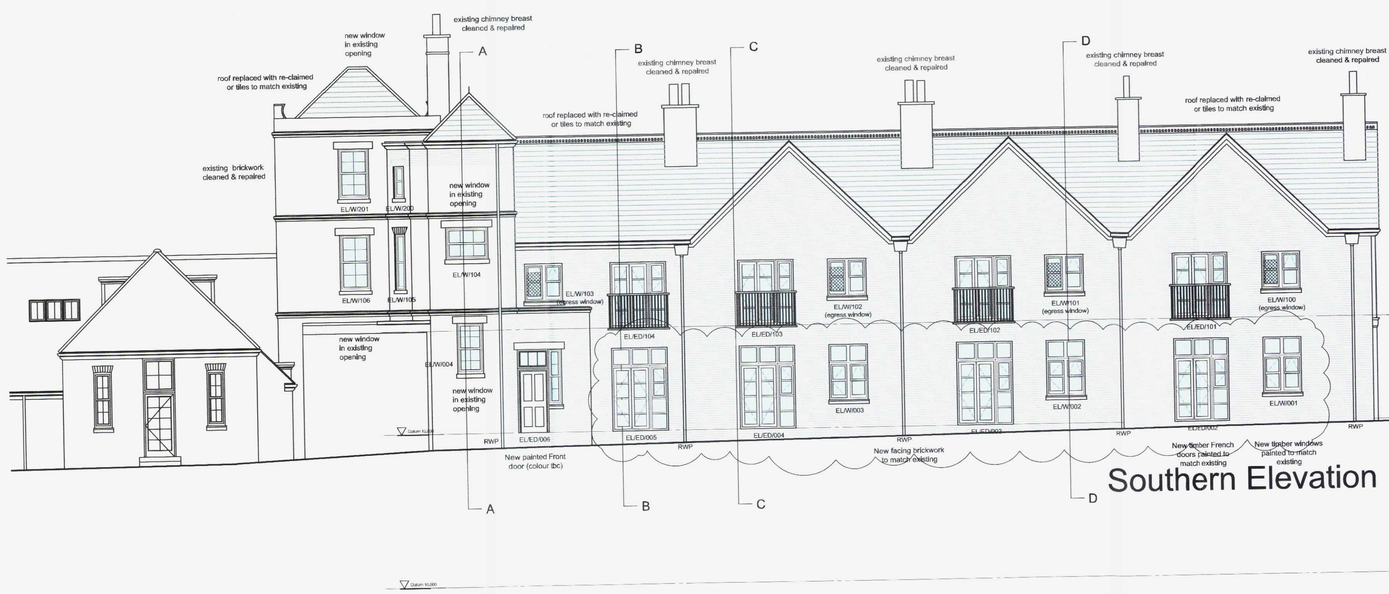

Southern Elevation

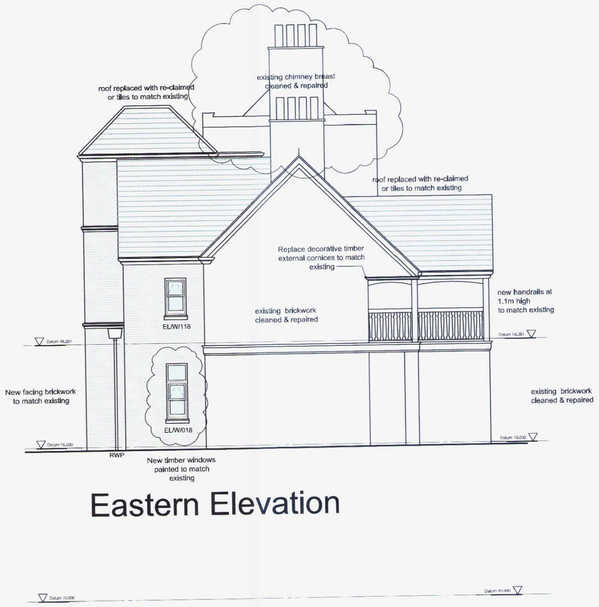

Eastern Elevation

This drawing is the copyright of Harding Neill & Watson, Architects.

All dimensions must be verified on site prior to construction.

Do not scale this drawing except for Planning Application purposes.

Ordnance Survey Licence No. 100000200

Rev	Amendments	By	Chkd	Date
A	ISSUED FOR TENDER	sd	rt	30/05/12
B	Emergency egress windows clarified. Tower and tower roof amended. Status revised to Construction	sd	rt	23/08/12
C	Height of ground floor windows to southern elevation increased.	rt		11/10/12
D	Height of ground floor window EL/W/018 increased.	sjl		12/10/12
E	Background elevation of tower to Eastern Elevation illustrated.	rt		25/10/12

ADUR & WORTHING PLANNING SERVICES
PLAN AWDM/1390/12
DATE VALID - 7 NOV 2012

GENERAL NOTES

All dimensions are to structure unless noted otherwise.

All dimensions to be confirmed on site prior to construction or fabrication of components.

Refer to Structural Engineer's drawings for extent of demolition, foundation design and steelwork sizes.

See dwg 09035/W200 for Sub Floor GA Plan
See dwg 09035/W201 for Ground Floor GA Plan
See dwg 09035/W202 for First/Second Floor GA Plans
See dwg 09035/W203 for GA Roof Plan
See dwg 09035/W204-5 for GA Sections
See dwg 09035/W206 for GA Elevations

See dwg series 09035/W400-412 for Stairs Details
See dwg series 09035/W500-525 for Services Layouts
See dwg series 09035/W550-596 for Bathroom/WC Layouts

See dwg 09035/W800 for Full Construction Notes
See dwg 09035/W850 for Window and Door Schedules
See Vent-Axia drawings for MEV/Ventilation details and layouts.

Drawing to be read in conjunction with Crest Nicholson 'PREMIER CONTENTS SPECIFICATION. REV.B' document.

KEY: Hatching represents opening provided for emergency egress purposes in accordance with the requirements of Approved Document-Part B, including the following: the window should have an unobstructed openable area that is at least 0.33m² and at least 450mm high and 450mm wide. The bottom of the openable area should not be more than 1100mm above the floor. Refer to window schedule for further details.

Crest NICHOLSON

0m 1m 2m 5m 10m

Scale 1:100

ARCHITECTS HNW

HNW Architects, 11 West Pallant, Chichester, West Sussex, PO19 1TB
Tel: 01243 533300 Fax: 01243 533311 E-mail: hnw@hnw.co.uk www.hnw.co.uk

Project
ST GILES PLACE
SHOREHAM

Drawing Title
EAST LODGE
Elevations

Drawing Status
CONSTRUCTION

Scale	Drawn By	Date
1:100 @ A1	ma	oct 2009

Checked By	Date
dmr	oct 2009

FS 45237

Project No.	Drawing No.	Revision
09035	W206	E

Harding Neill & Watson Limited - Registered No. 3589904