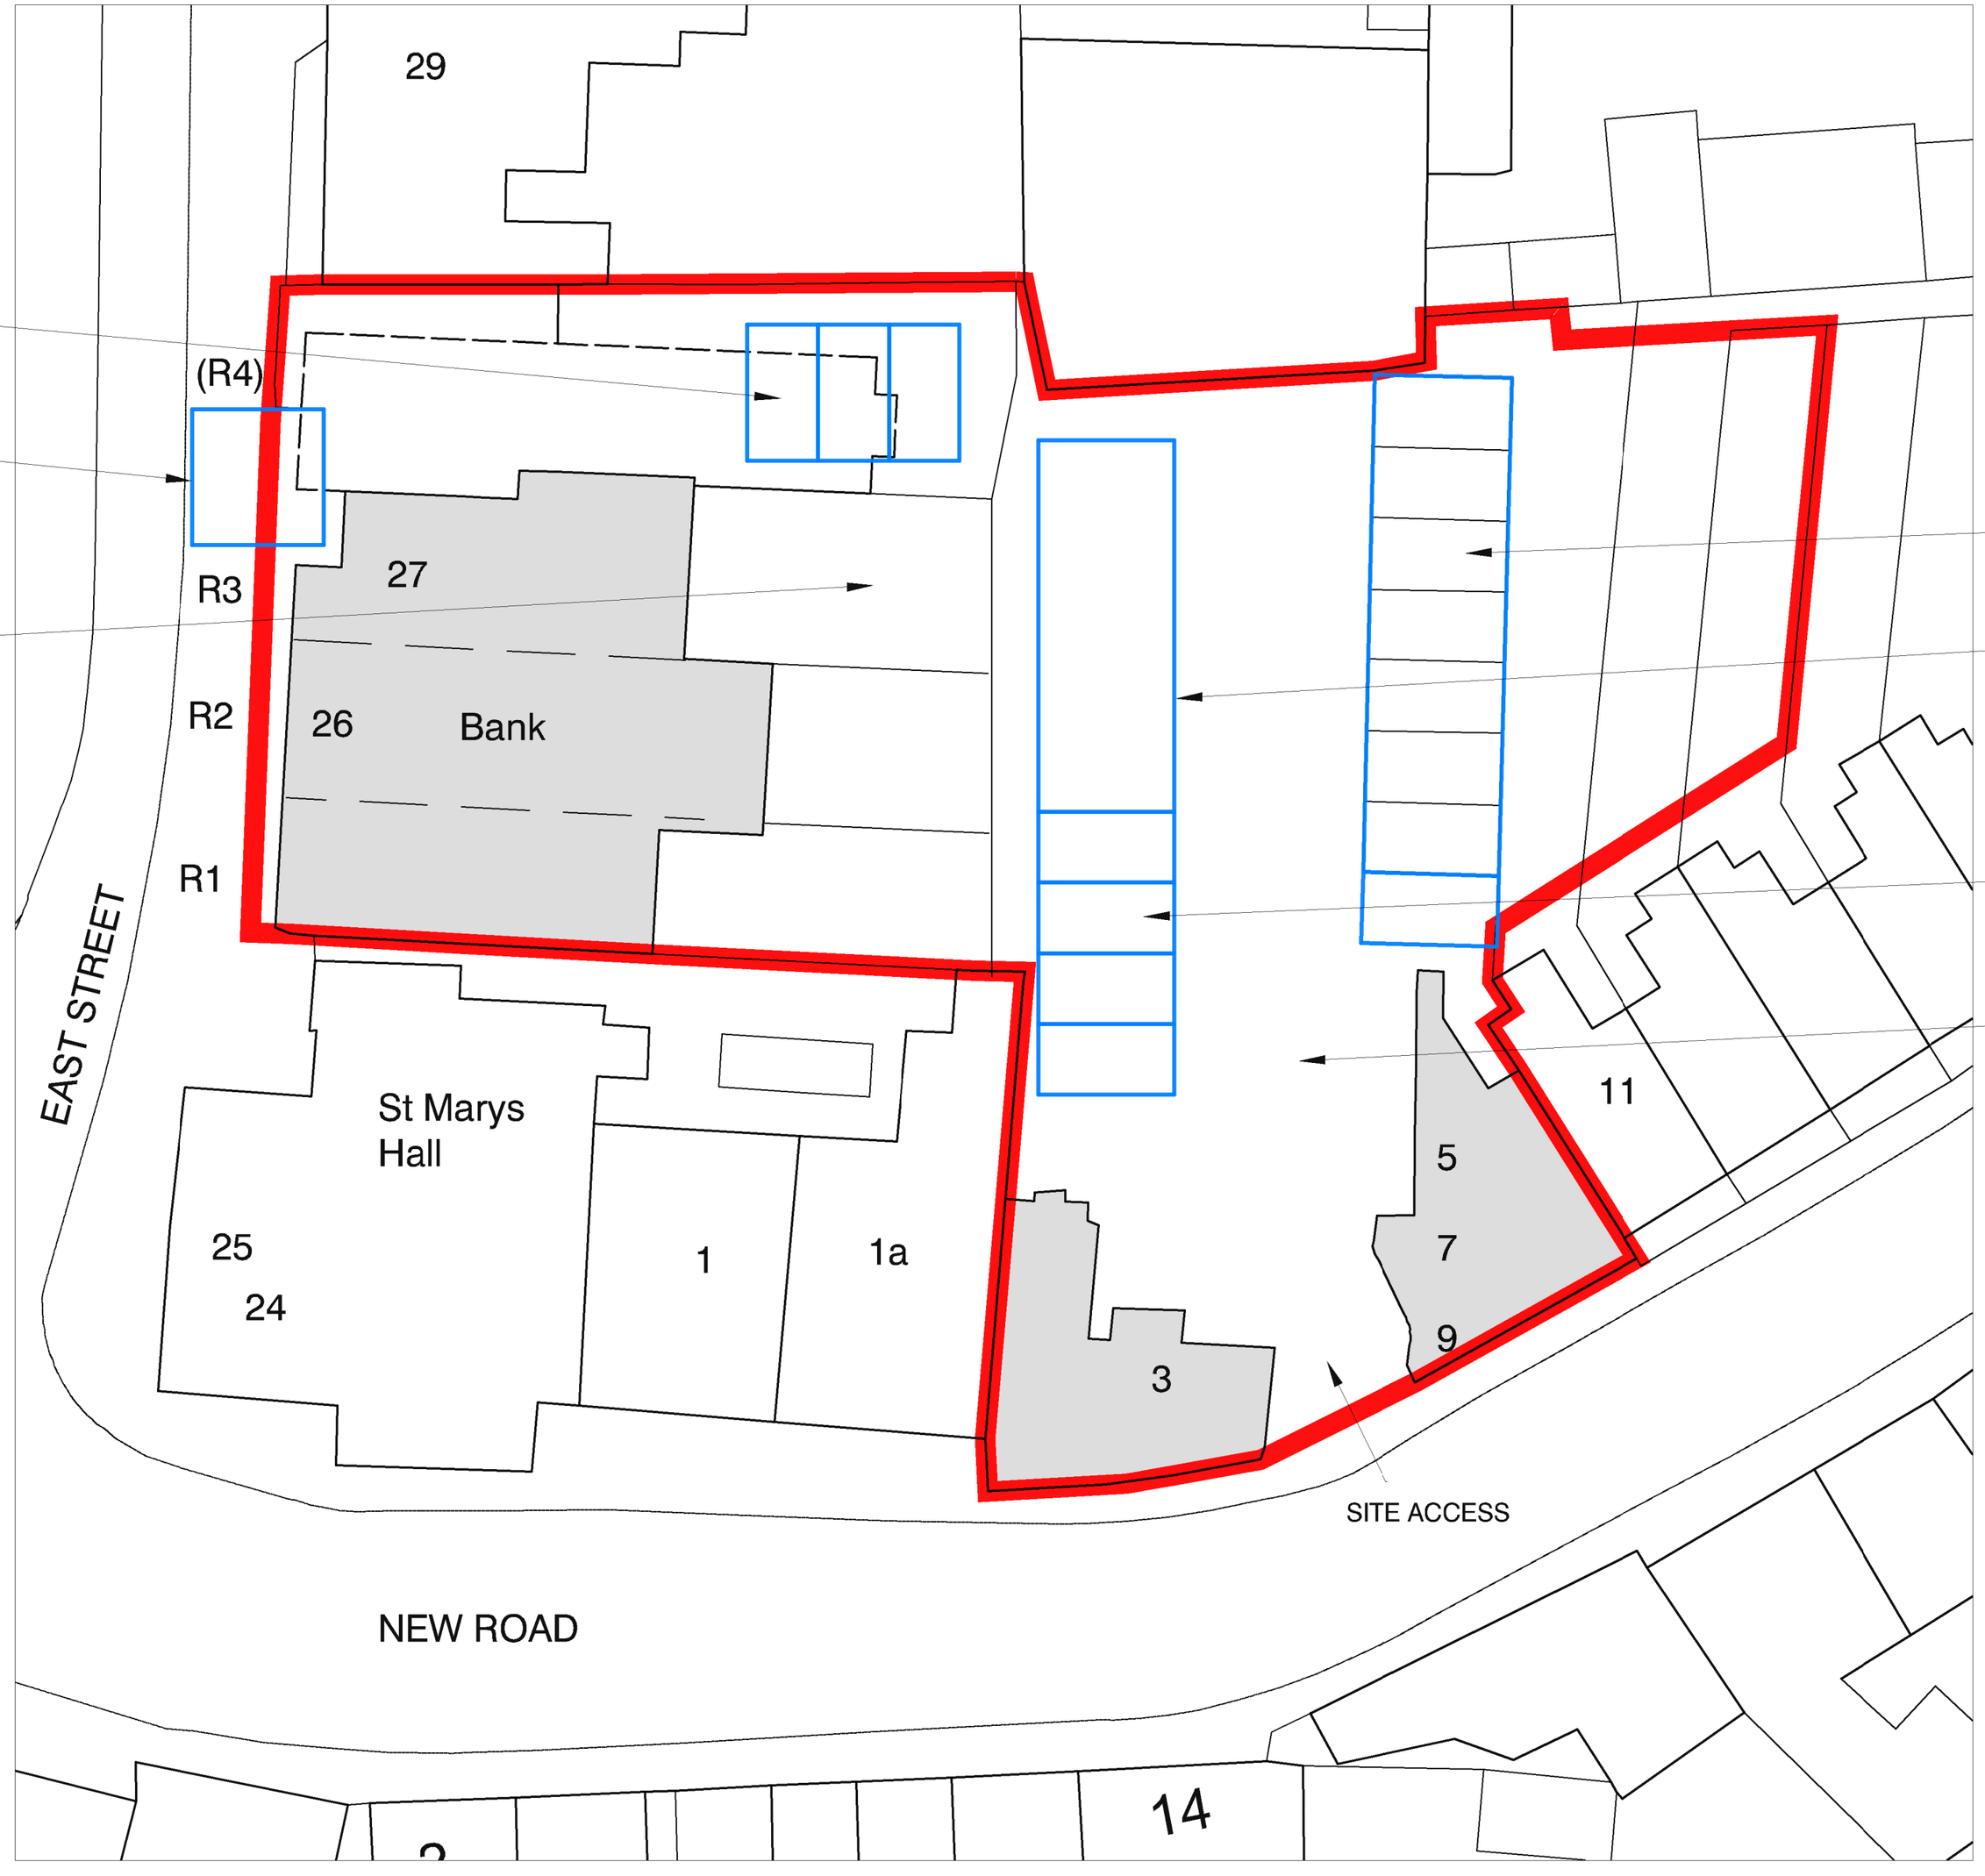

Proposed site plan Scale 1:200@A2

site area - 1627 sqm 0.16 hectares

0m 5m 10m 15m 20m 25m

Planning issue

rev.	date

These drawings should be approved by local Authority

No dimensions to be scaled from this drawing. All dimensions to be checked on site. This drawing is copyright and should not be reproduced without the permission of the Architects.

client St Marys View Developments Ltd

project East Street and New Road Shoreham

drawing Construction Access / Storage Plan

scale 1:200@A2 date July 2023 drawn SManley

TA 1486 /100 rev.