DO NOT SCALE FROM THIS DRAWING EXCEPT FOR PLANNING
AS PHOTOCOPIES WILL BE SUBJECT TO DISTORTION
DRAWINGS TO BE READ IN CONJUCTION WITH ALL OTHER
ARCHITECT'S & STRUCTURAL ENGINEER'S CONTRACT
DRAWINGS & SPECIFICATIONS.
ANY DISCREPANCIES MUST BE BROUGHT TO THE
ATTENTION OF THE ARCHITECT IMMEDIATELY.
THE CONTRACTOR MUST VERIFY ALL DIMENSIONS BY SITE
MEASUREMENT BEFORE ORDERING MATERIALS OR
MANUFACTURING COMPONENTS.
SUBSTITUTE MATERIALS & PRODUCTS TO THOSE
NAMED WILL BE ACCEPTABLE IF PROVEN TO BE OF EQUAL
OR HIGHER PERFORMANCE AND NOT IN CONFLICT
WITH OTHER ELEMENTS.

AMENDMENT

ADUR & WORTHING
PLANNING SERVICES
PLAN | AWDM/0033/15
DATE VALID | 11.5.15

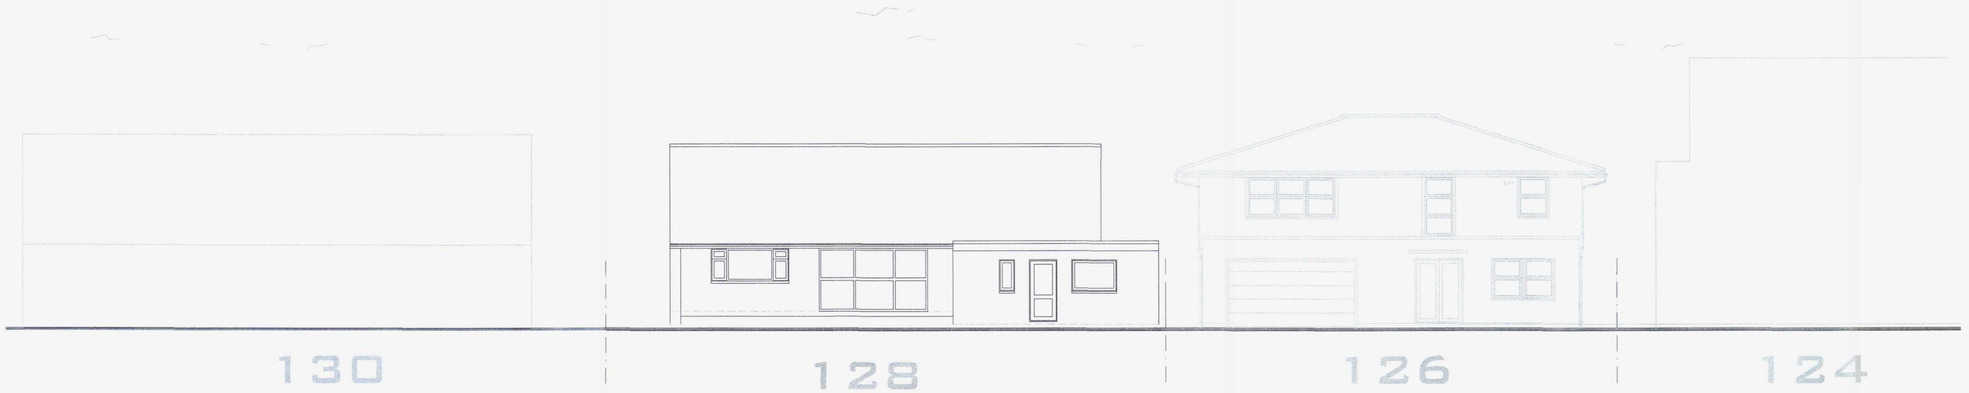

EXISTING STREET SCENE - NORTH FACING ELEVATION

1m 2m 3m 4m 5m 6m 7m 8m 9m 10m
1:100 Scale Bar



PROPOSED STREET SCENE - NORTH FACING ELEVATION

1m 2m 3m 4m 5m 6m 7m 8m 9m 10m
1:100 Scale Bar

C 11.5.2015 | Ridge Height Reduced to 7.6m as previous approval

Project:
Proposed
Remodelling, Extension &
Alterations At:
128 Old Fort Rd
Shoreham Beach
West Sussex
BN43 5RN

Drawing title:
Existing and Proposed Street
Scenes

Client: Mr & Mrs B Toon

© Copyright of:
Architectural & Planning Services
15 West Street
Shoreham By Sea
West Sussex
BN43 5WF
BJW
01273 441009
07856899101
e-mail: benw@bjwarchitectural.co.uk
website: bjwarchitectural.co.uk

Scale: 1:100 | Paper size: A1
Date: 11.02.2015 | Drawn: BJW
Drg. No. 03 | Rev'n C

Note: All dimensions to be checked on site.