




amendments			auth.	chkd.
rev.	date	comment	ES	GI
A	15.09.26	Minor amendment to titles.		

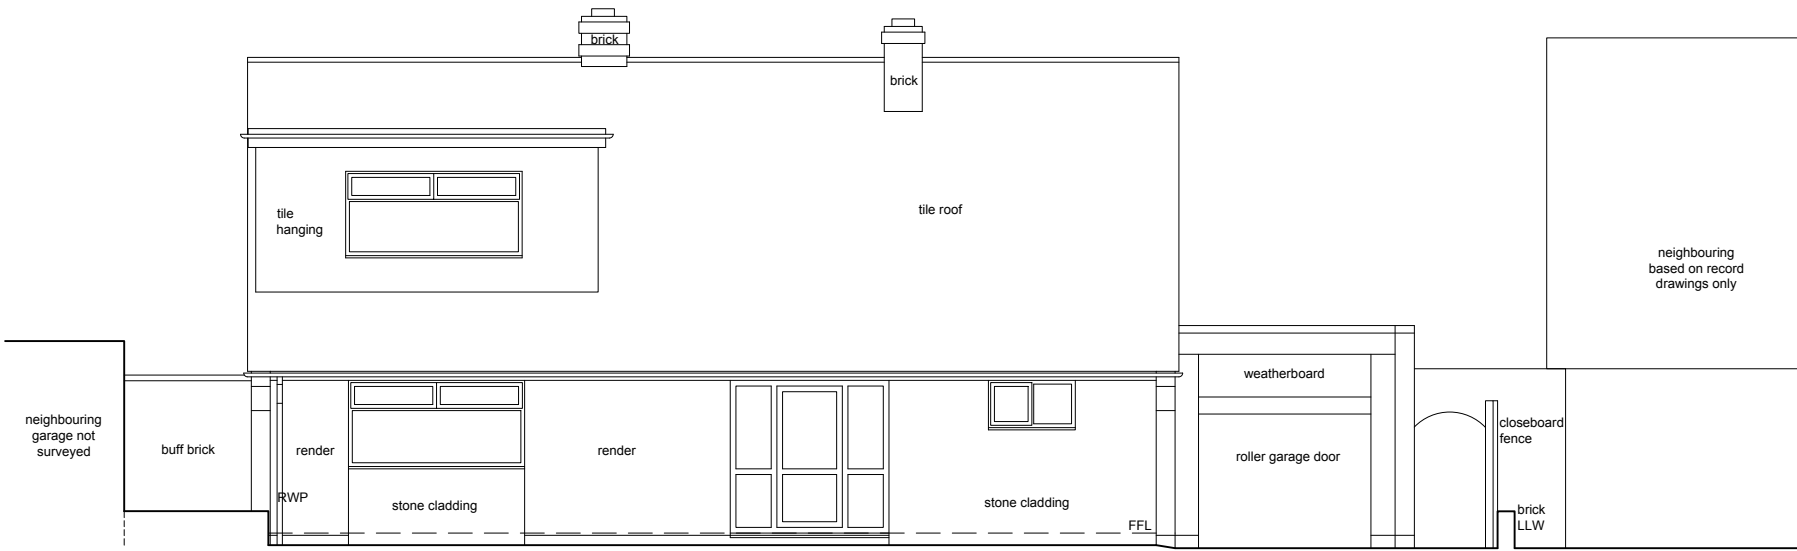


East (Front) Elevation

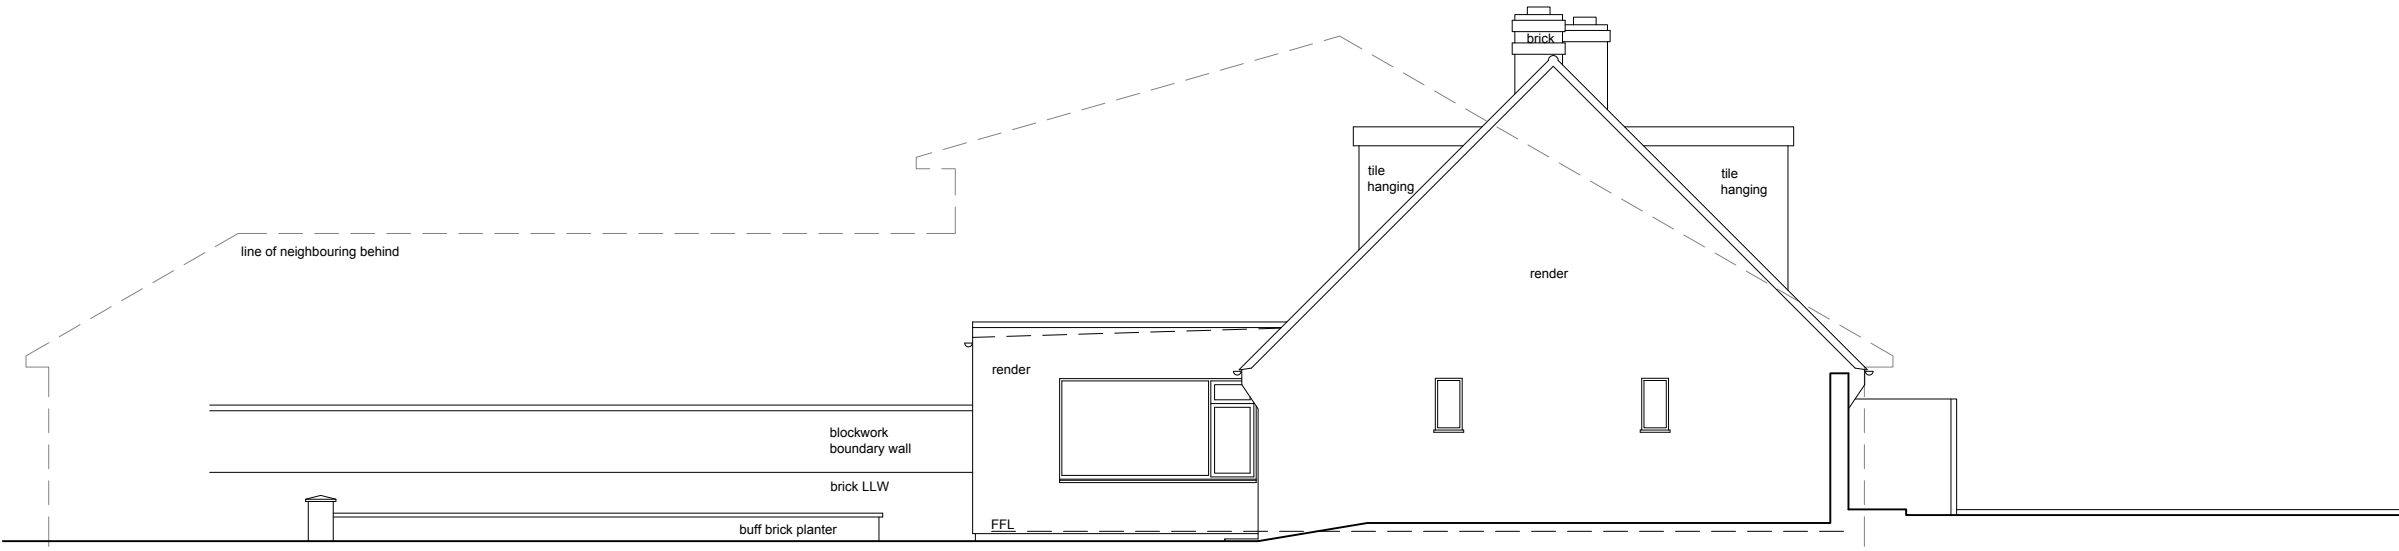


South (Side) Elevation

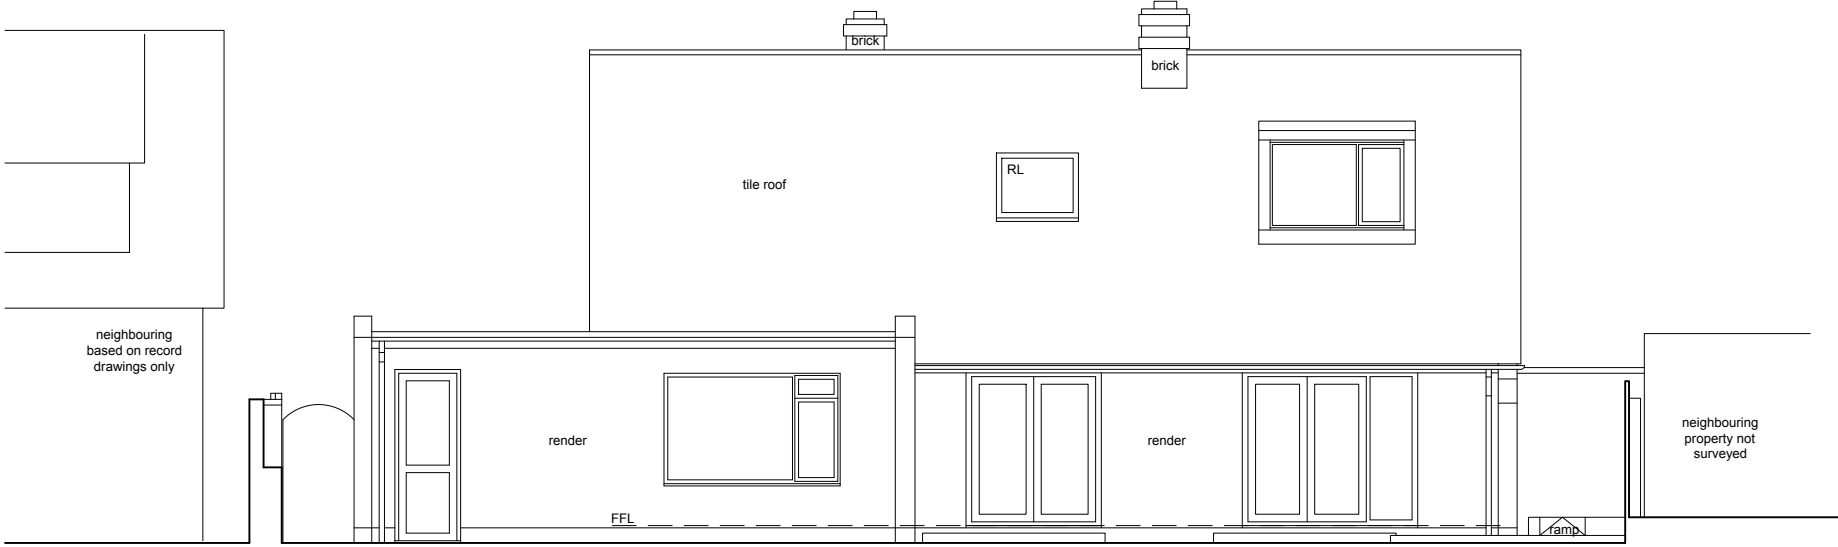


West (Rear) Elevation

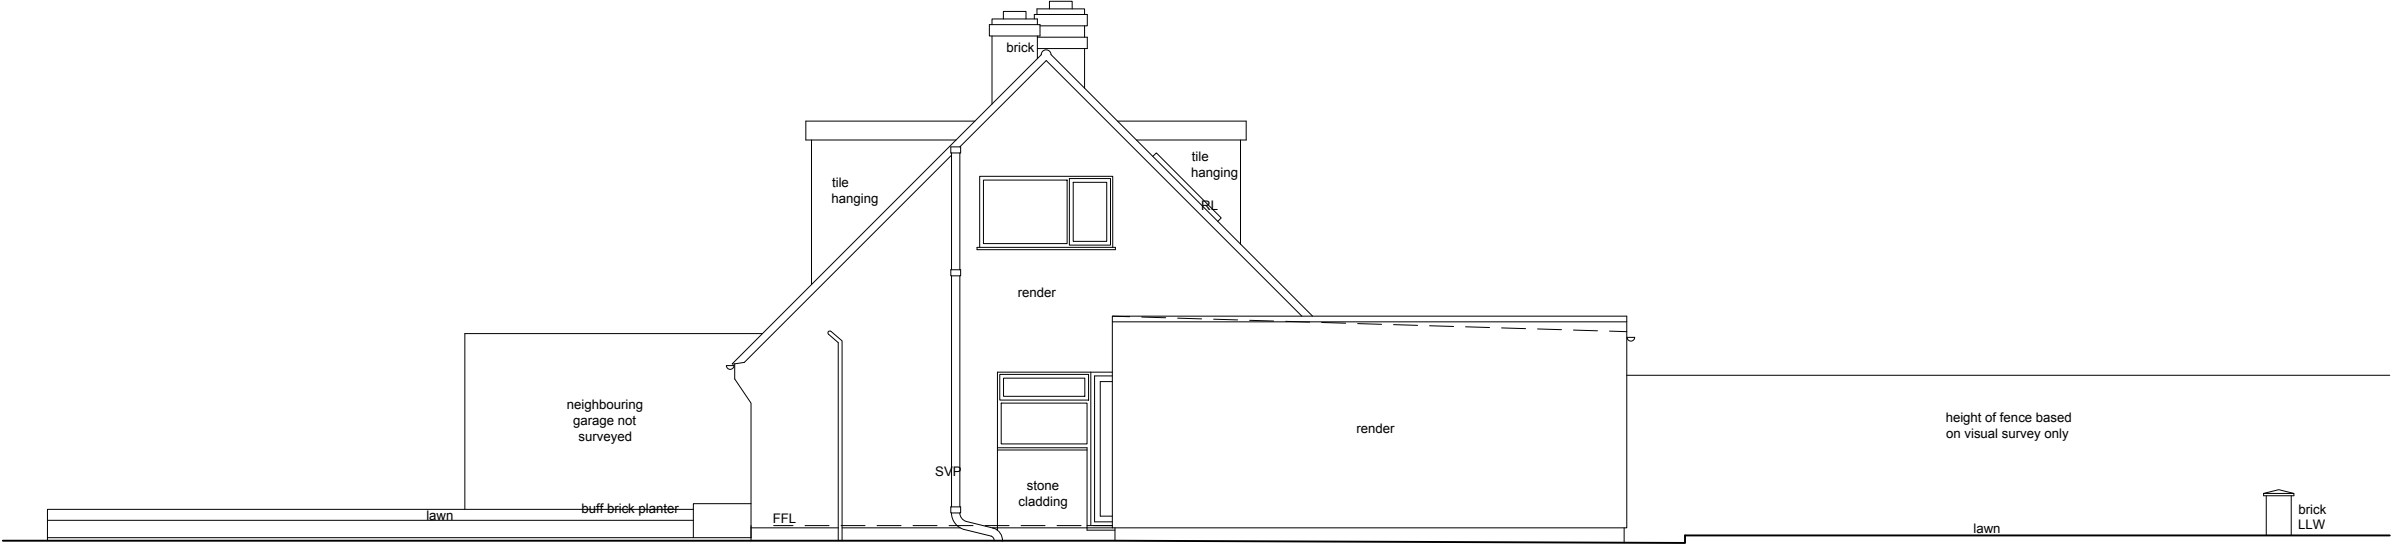


North (Side) Elevation

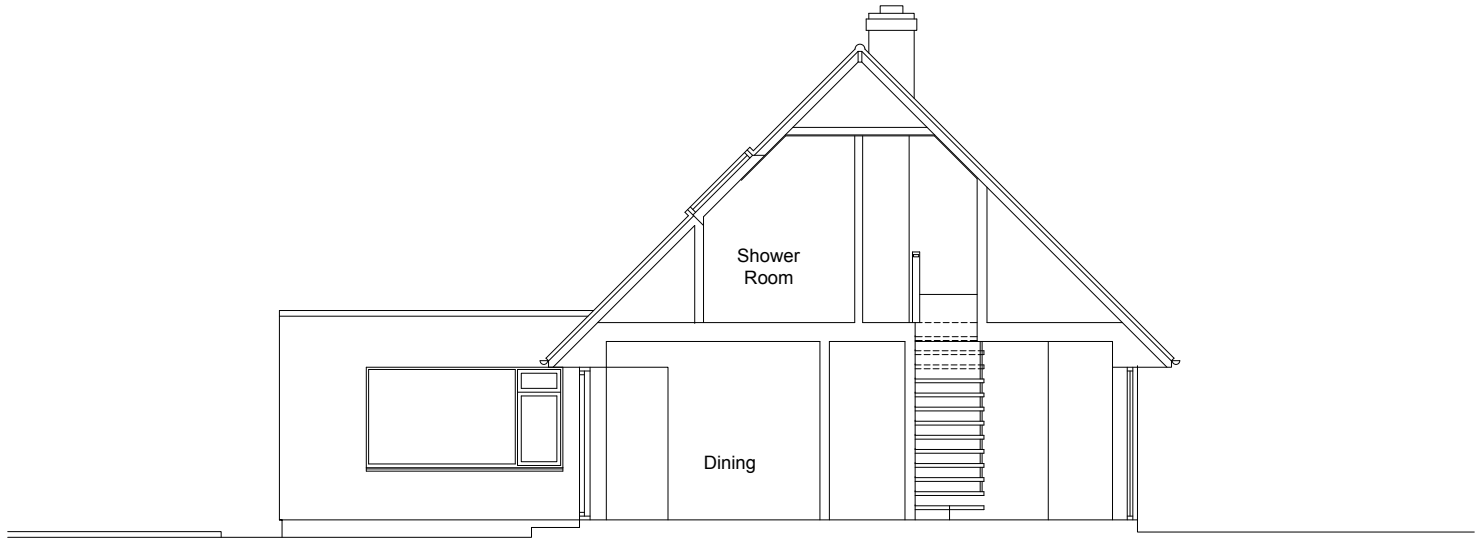

Section A-A

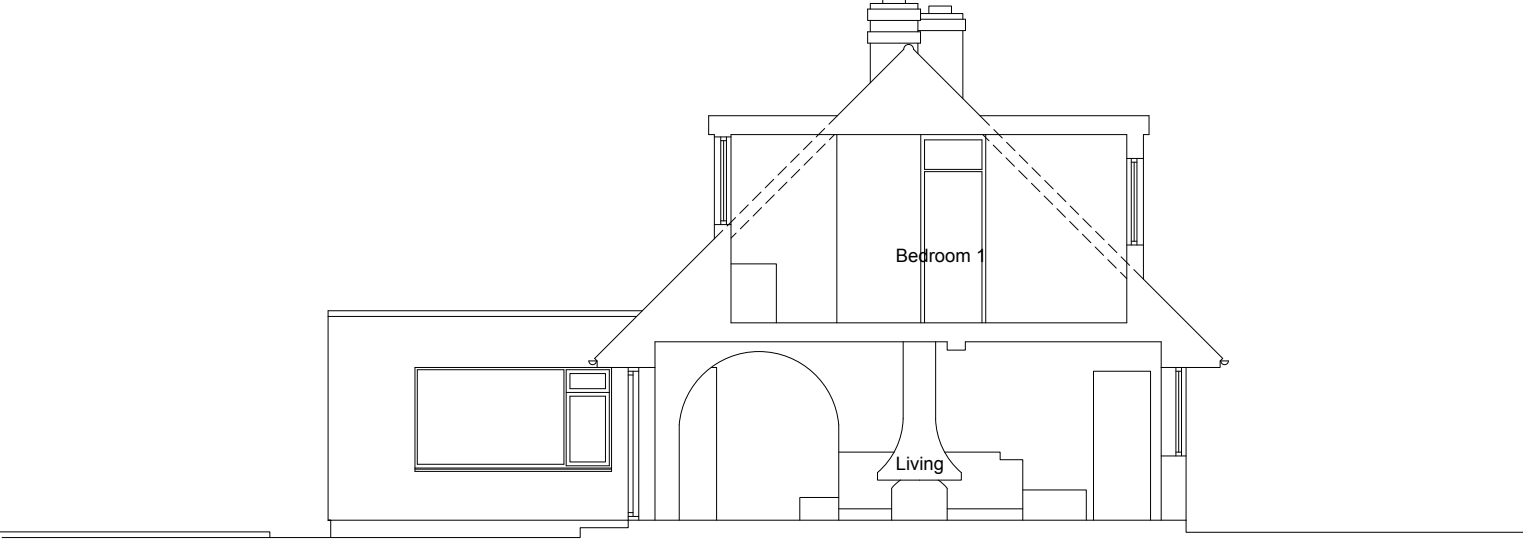

Section B-B

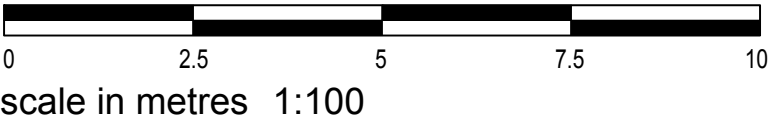

client J. Shuttleworth & J. O'Farrell		drawing number 0772.EXG.002		revision A
project 3 Winterton Way Shoreham-by-Sea BN43 5RE		drawing title Existing Elevations & Sections Measued Survey		
drawn by ES	checked by GI	riba work stage MS	date June '26	scale/original sheet size 1:100 @ A2
www.abir.co.uk studio@abirarchitects.co.uk Unit 1, Beta House, St John's Road, Hove, BN3 2FX, United Kingdom Hove +44 (0)1273 724 384 Company No 06877117 VAT No 971 4147 17		© ABIR Architects Ltd. Check all dimensions on site before work is undertaken. All goods, materials and workmanship to conform with current building regulations, BSS and COP's.		