





scale in metres 1:100


amendments			auth.	chkd.
rev.	date	comment		
A	14.09.26	Minor amendments as client comments.	ES	GI

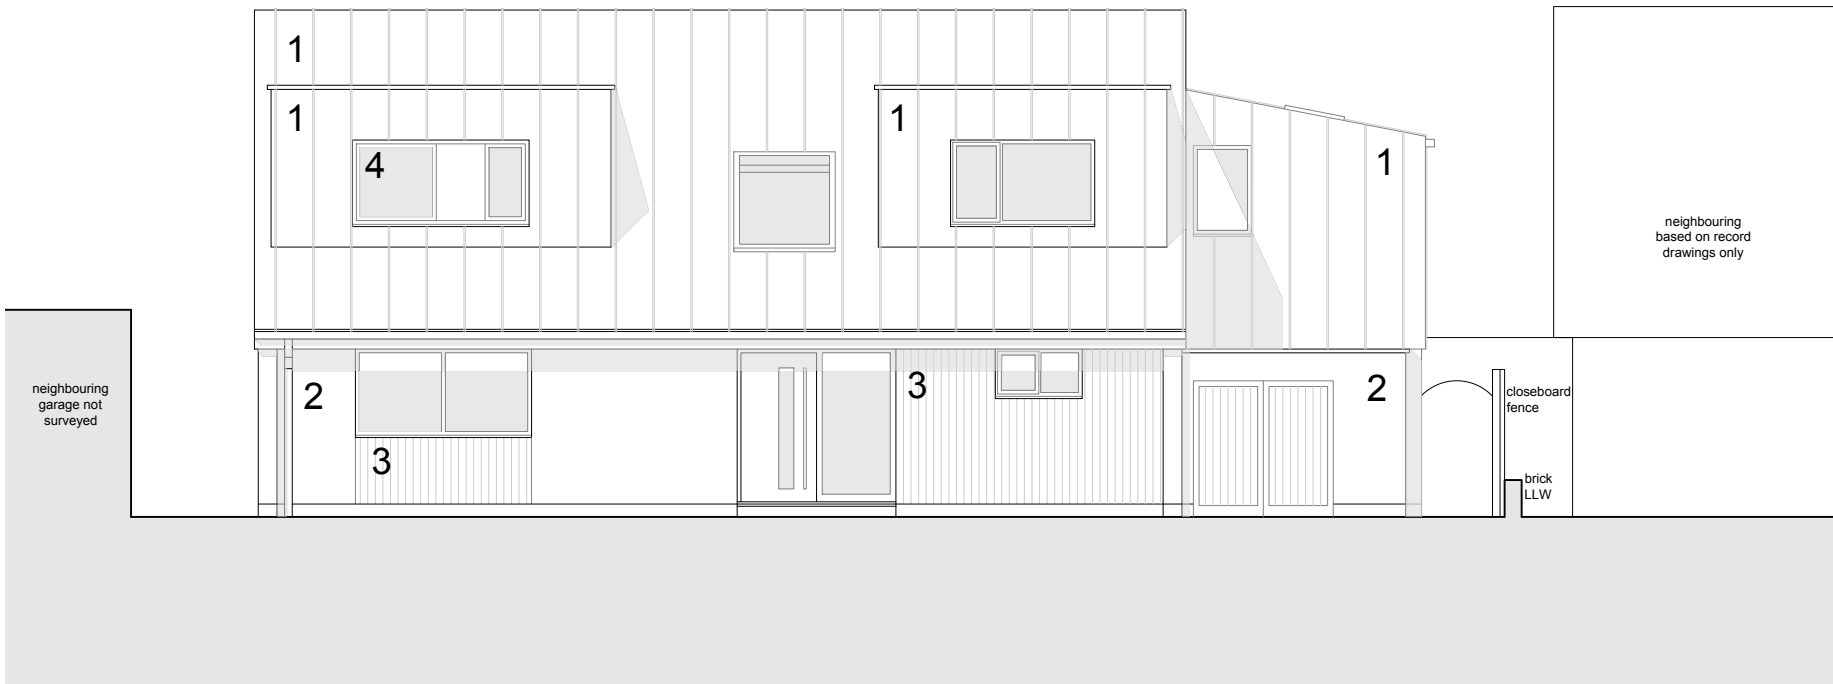


Front (East) Elevation

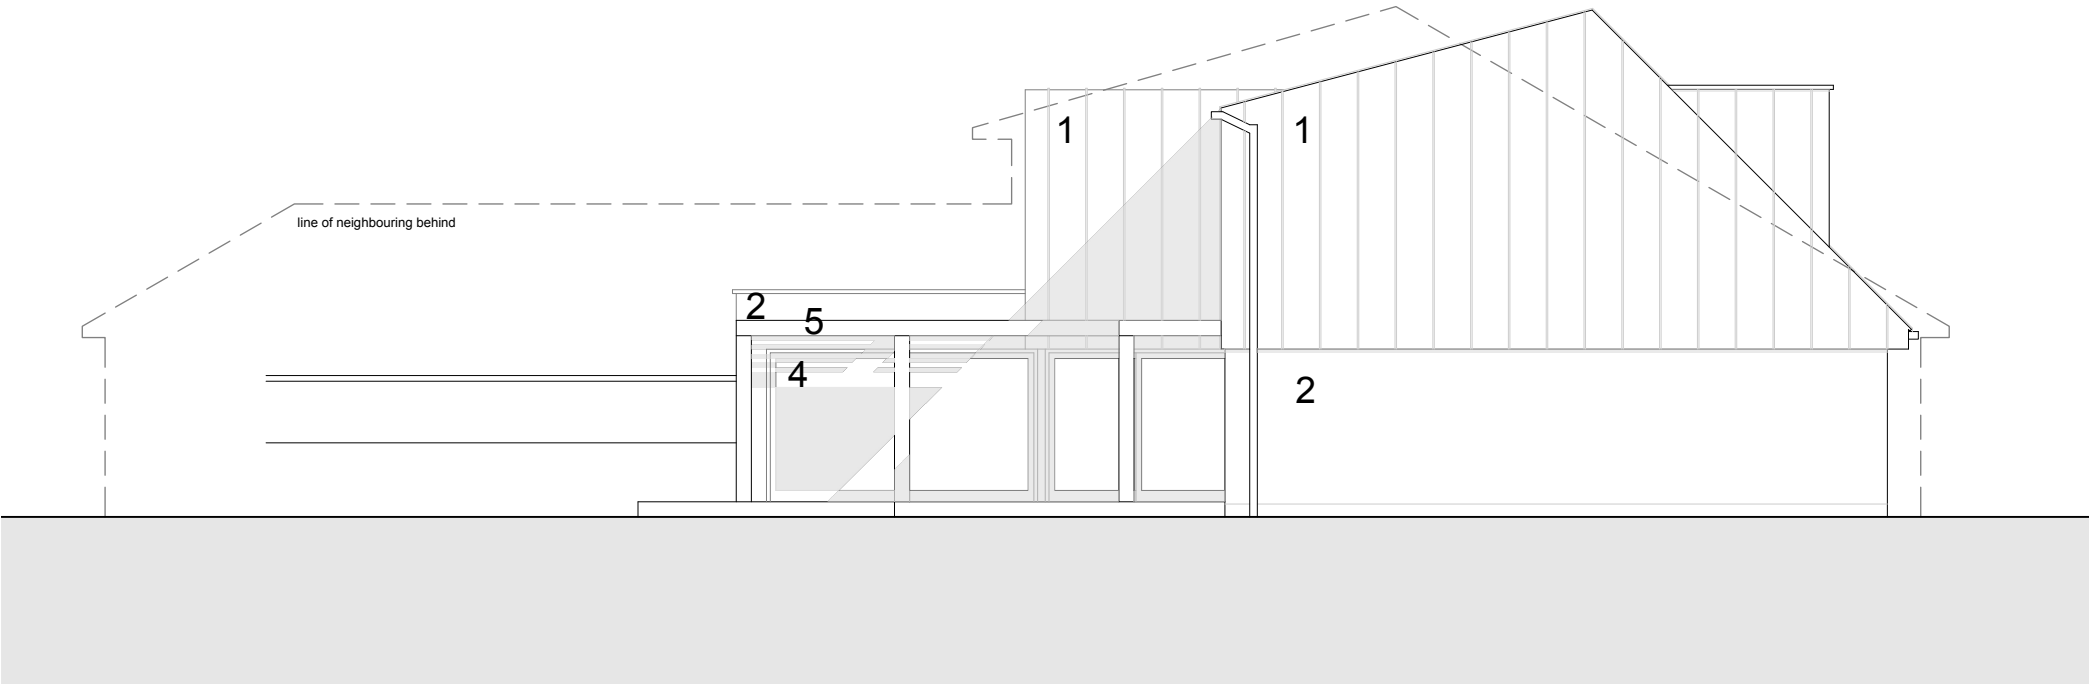


Side (South) Elevation

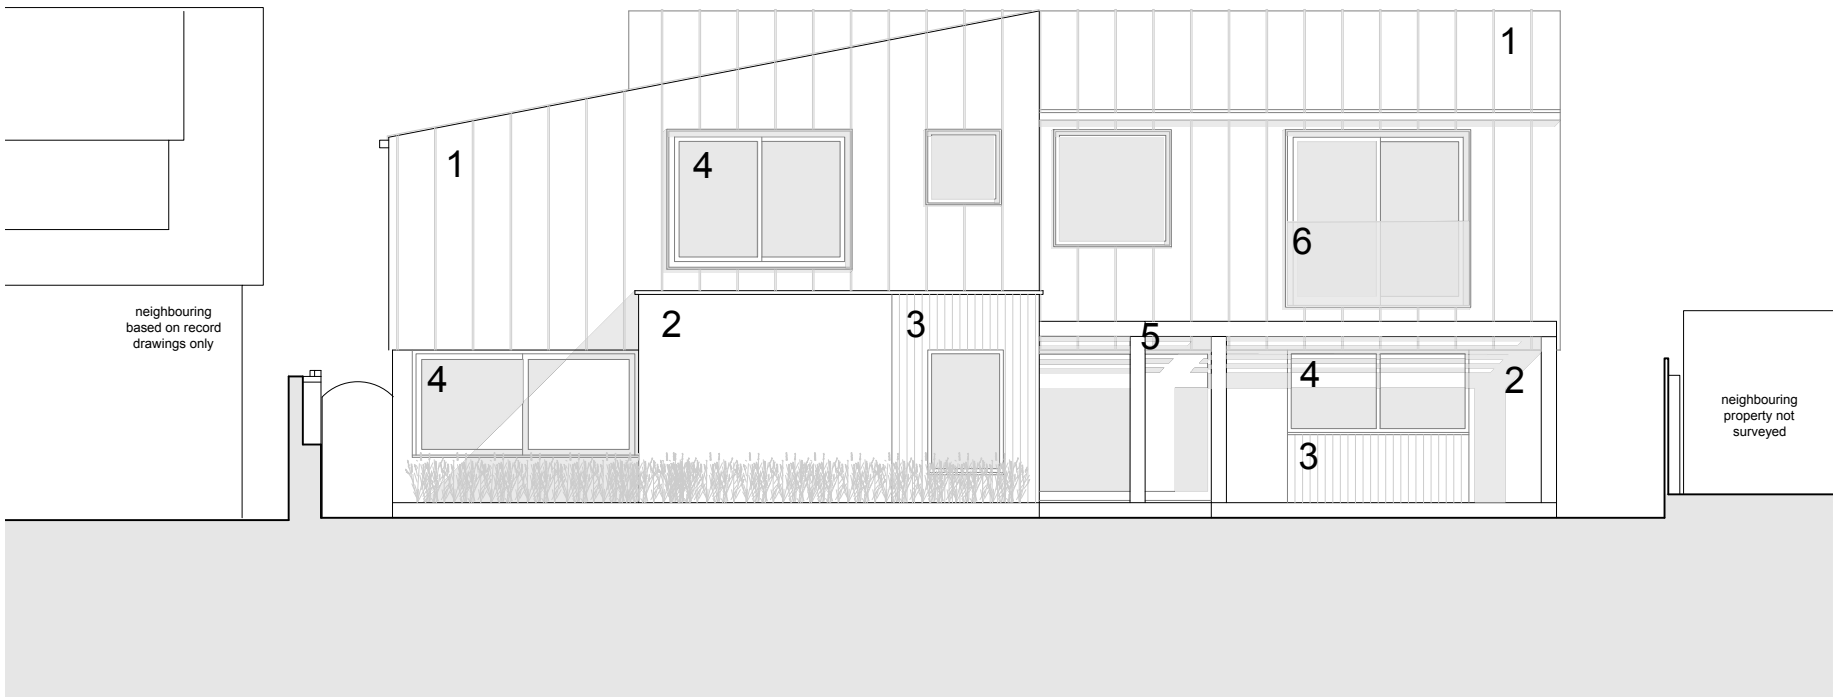

Rear (West) Elevation

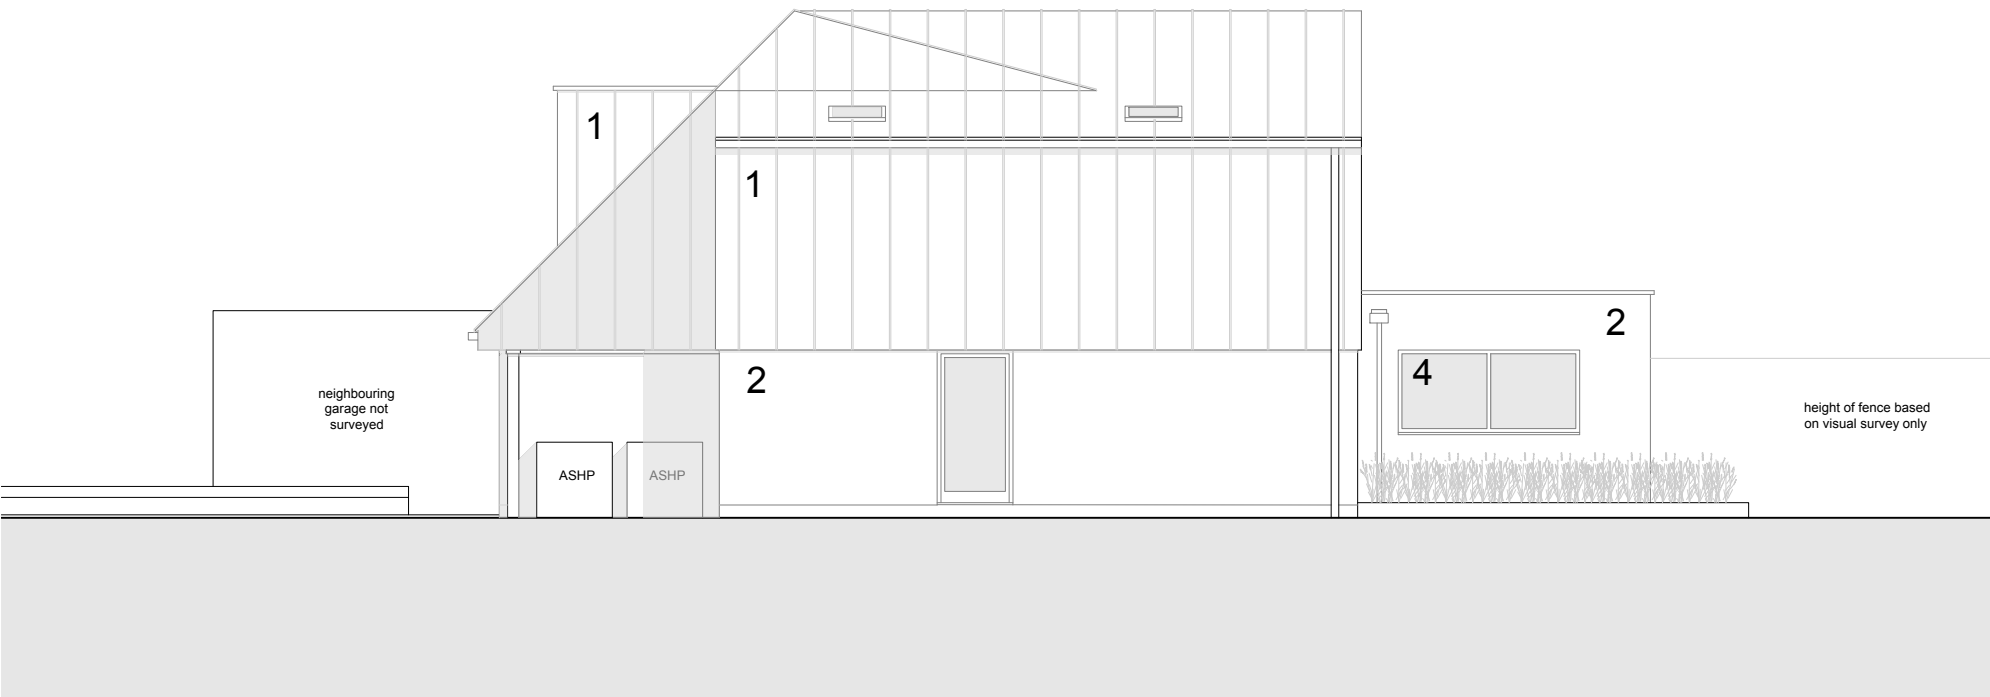

Side (North) Elevation

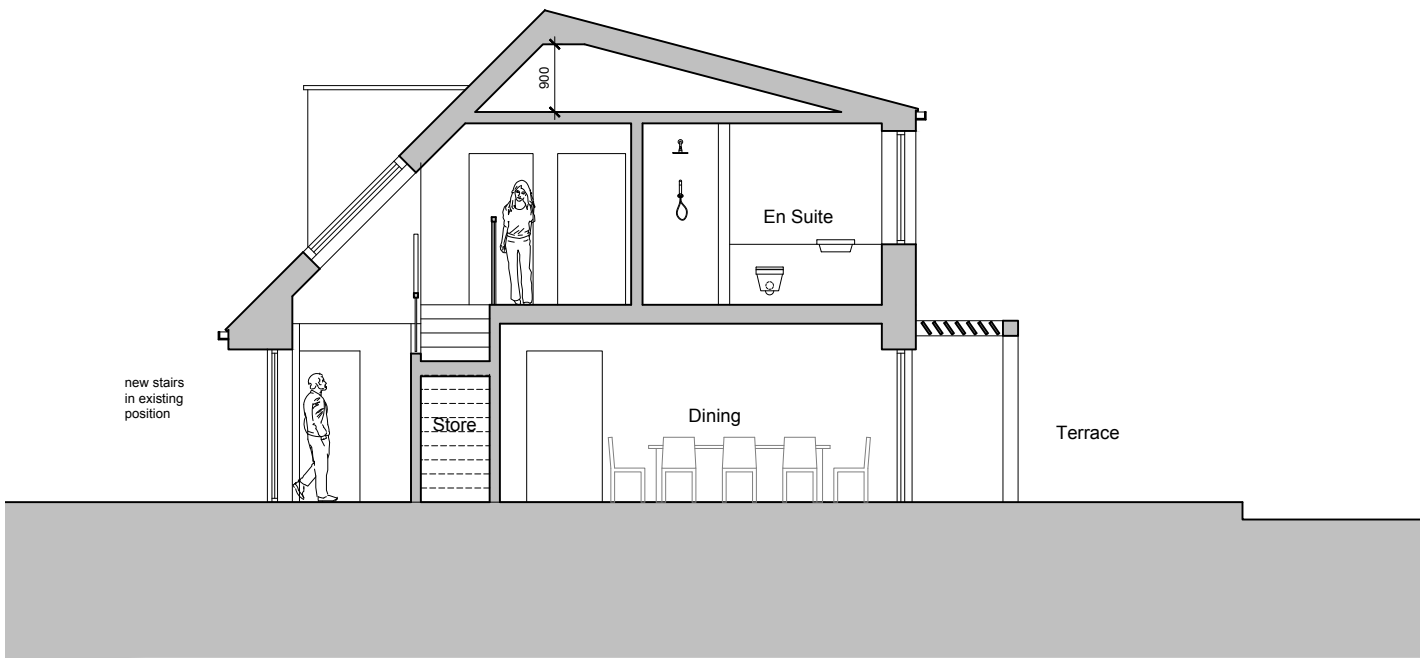

Section A-A

Key

- 1 Metal standing seam cladding/roofing (by Catnic in Winter Sky/Alaska)
- 2 Light painted render finish
- 3 Natural vertical timber cladding
- 4 High performance doors and windows (powder coated aluminium)
- 5 Timber Brise Soleil
- 6 Glazed baustrade

client		drawing number		revision
J. Shuttleworth & J. O'Farrell		0772.PL.002		A
project		drawing title		
3 Winterton Way Shoreham-by-Sea BN43 5RE		Proposed Elevations and Section PLANNING		
drawn by	checked by	riba work stage	date	scale/original sheet size
ES	GI	3	Sept '26	1:100 @ A2
www.abir.co.uk studio@abirarchitects.co.uk Unit 1, Beta House, St John's Road, Hove, BN3 2FX, United Kingdom Hove +44 (0)1273 724 384 Company No 06877117 VAT No 971 4147 17			© ABIR Architects Ltd. Check all dimensions on site before work is undertaken. All goods, materials and workmanship to conform with current building regulations, BSS and COP's.	

ABIR Architects