Job no: ORD00014 - Ref: 0001 Ribbans
Mr & Mrs Ribbans, 4 Wilmot Road, Shoreham by Sea, West Sussex,
BN43 6BN,
Tel:

PREMIER WINDOWS
1st Choice
Doors & Conservatories
Tel: 01273 889900
www.premierwindows.co.uk

Edwardian Standard

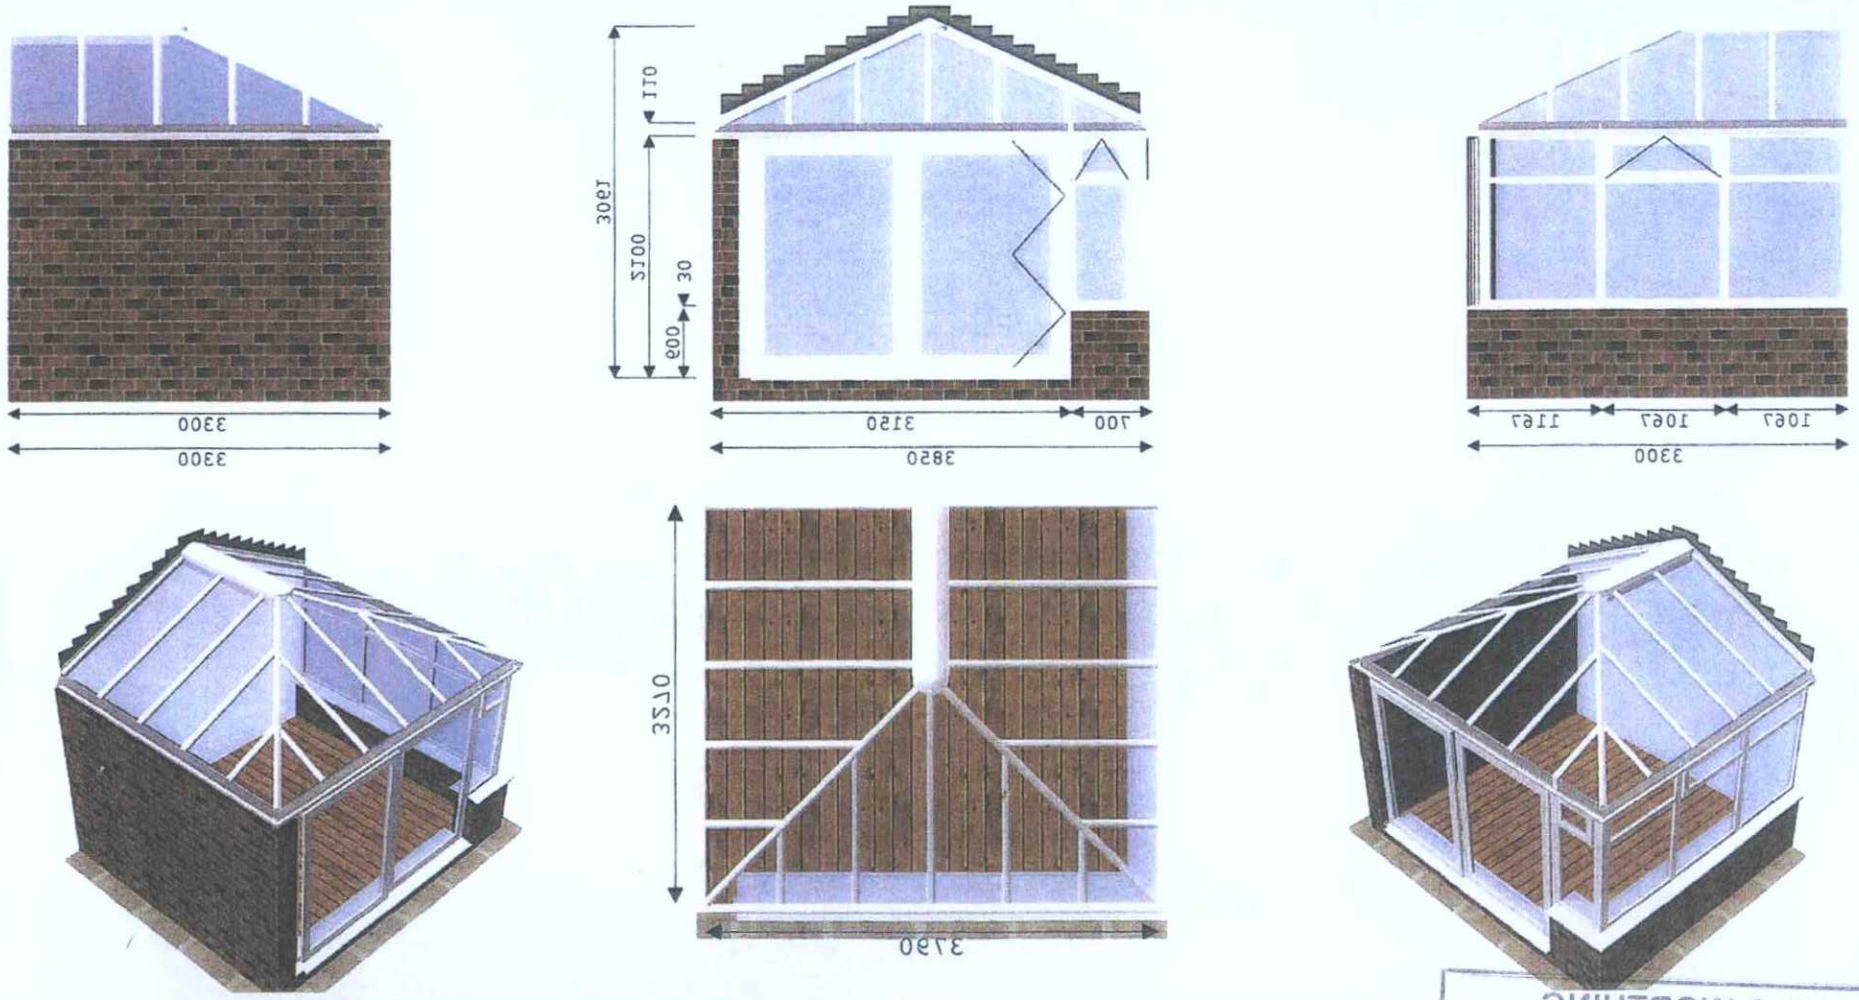

Conservatory '3D 6 views'

Elevation dimensions are to external wall. Roofplan dimensions to external eaves beam.

ADUR & WORTHING
PLANNING SERVICES

PLAN	AWDM/ 1885/16
DATE VALID	- 3 JAN 2017