
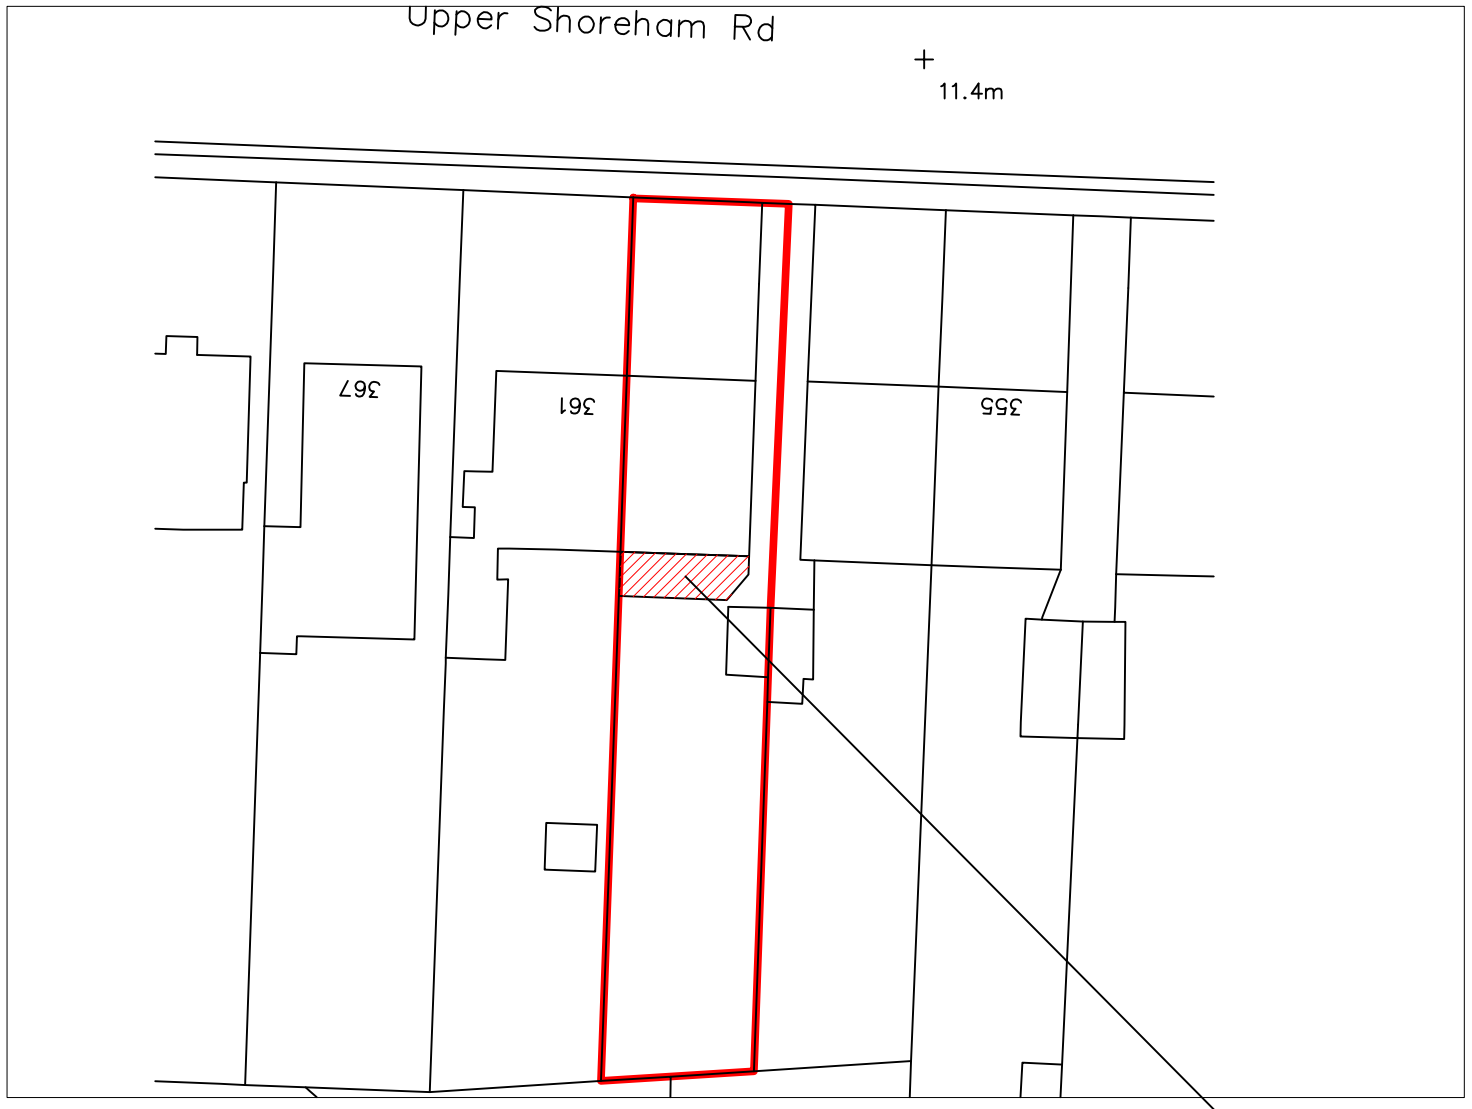


BLOCK PLAN 1:500

10m 20m 30m 40m

1:500 Scale Bar

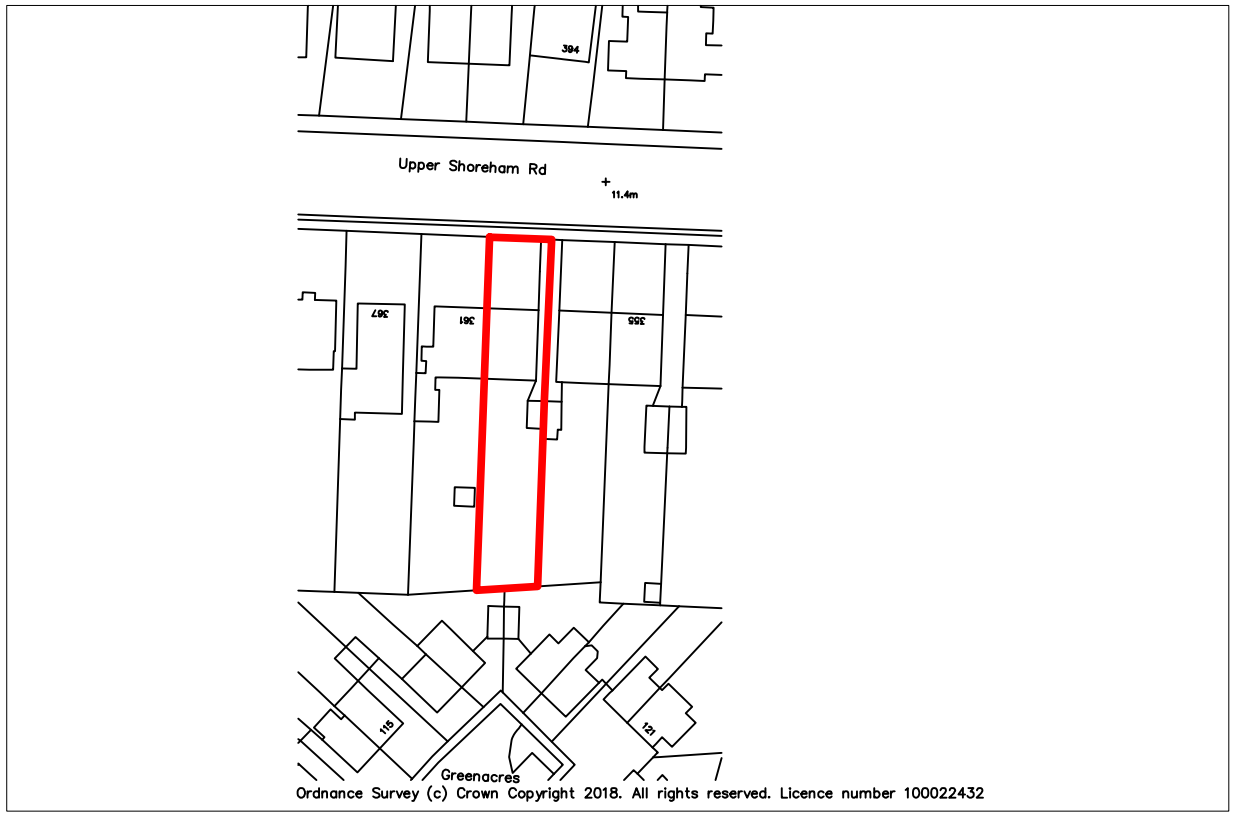

Location PLAN 1:250

10m 20m 30m 40m 50m

1:250 Scale Bar

Copyright of:
BJW Architectural & Planning Services
7 Erringham Rd
Shoreham By Sea
West Sussex
BN43 5NQ
01273 441009
07856899101
e-mail: benw@bjwarchitectural.co.uk
website: bjwarchitectural.co.uk

Project:
Proposed Works at:
359 Upper Shoreham Rd

Title:
BLOCK & Location PLAN

Note: All dimensions to be checked on site.

Client:

Scale:
1:500, 1:1250 @ A3 paper size

Date: 1.2.2018

Drawn: BJW

Drg. No. 05

Rev'n