


Do not scale this drawing for construction purposes.
Architects to be informed of all discrepancies in dimensions.
© This drawing is copyright.

Revisions			
Rev.	Date	Description	By

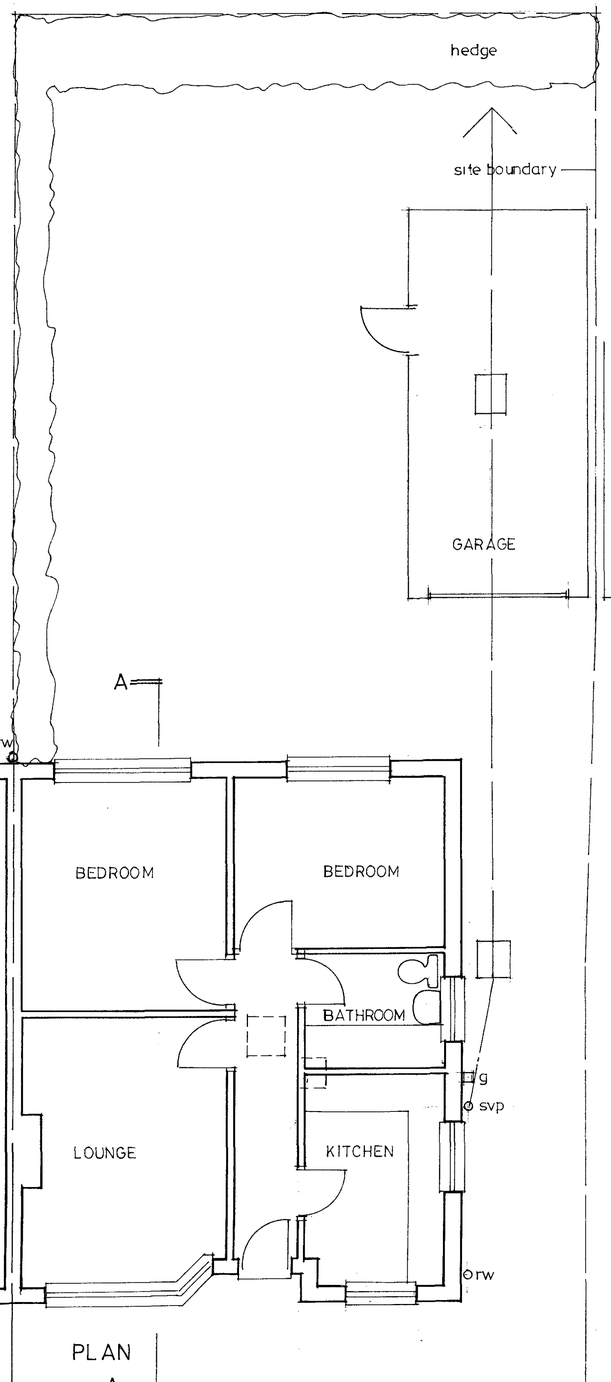

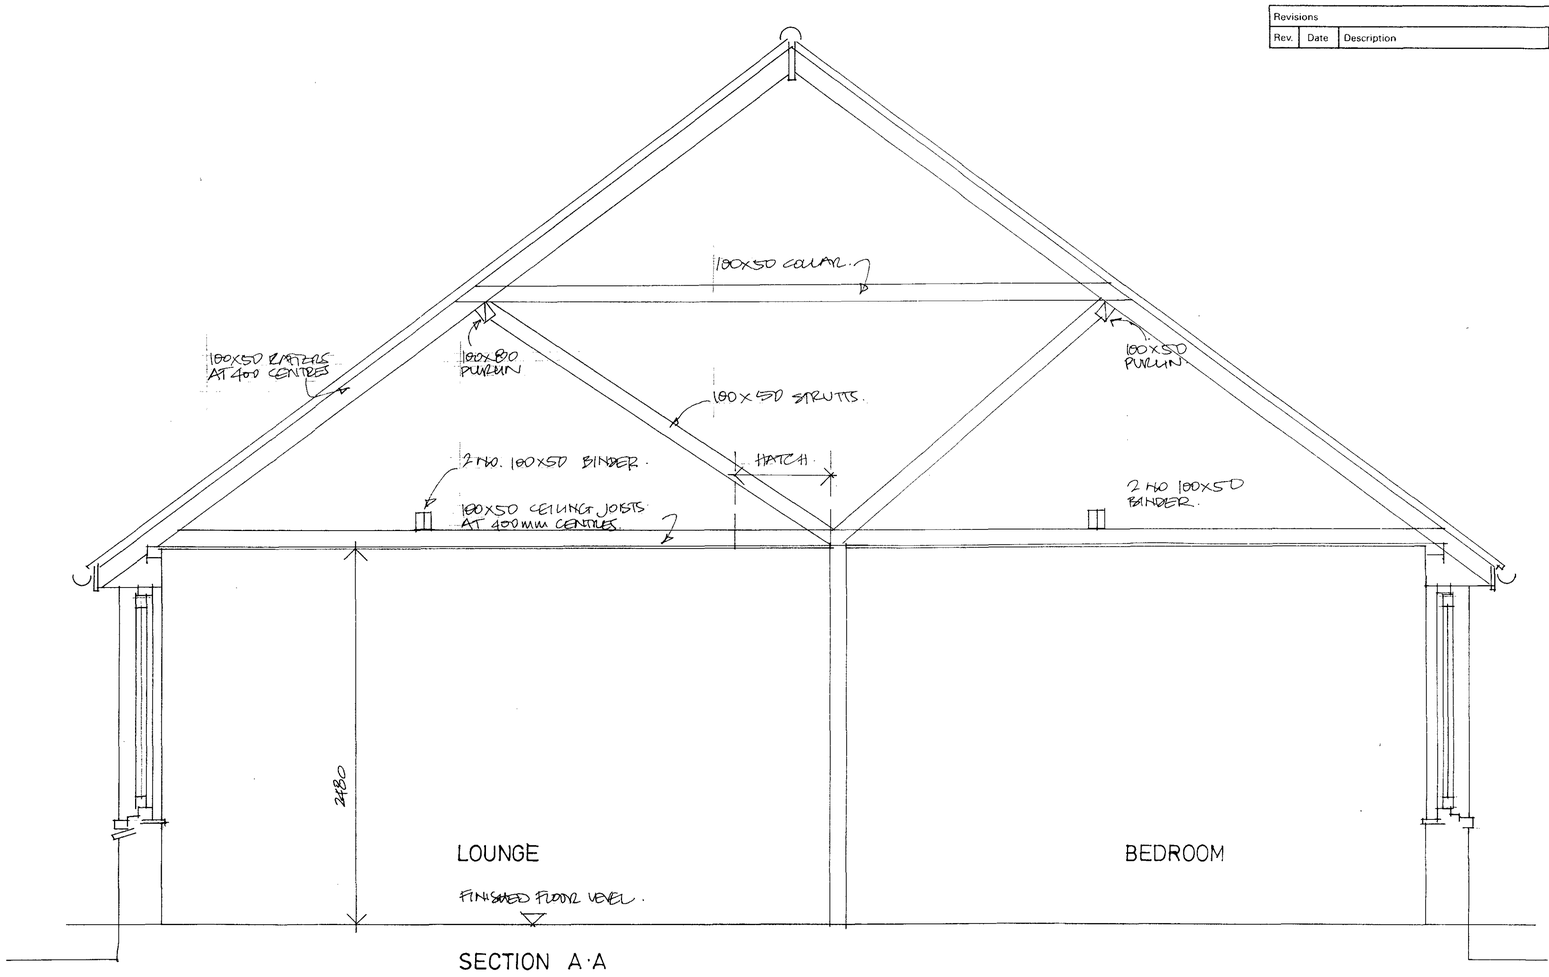

SECTION A·A

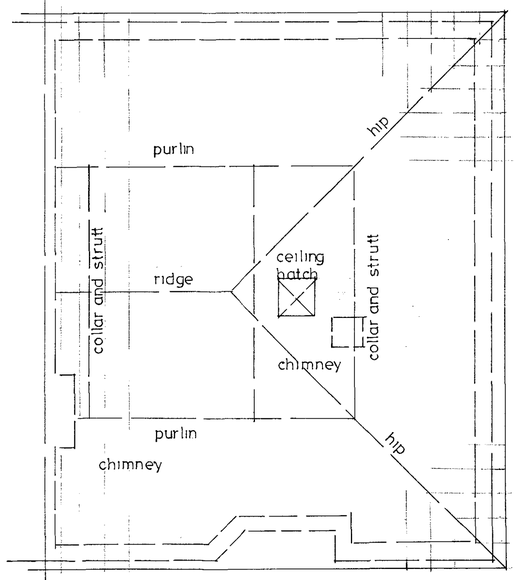

ROOF PLAN

Buckinghamshire
23 SEP 20

PAPER SIZE A1

0 5m 10m

SCALE BAR

N

THE GRAHAM-WATTS PARTNERSHIP

RIDGELAND HOUSE • 165 DYKE ROAD • HOVE • BN3 1TL
TELEPHONE: 01273 749870 FACSIMILE: 01273 749330

Job Title
38 FAIRFIELD CLOSE
SHOREHAM-BY-SEA
WEST SUSSEX

Scale	Drawn	Checked	Date
1:50 1:20			

Drawing Title
EXISTING PLANS AND SECTION

Job No.	Drawing No.	Revision
2011	SS1	

Swifts 530630