

Do not scale this drawing for construction purposes.
Architects to be informed of all discrepancies in dimensions.
© This drawing is copyright.

Revisions			
Rev.	Date	Description	By

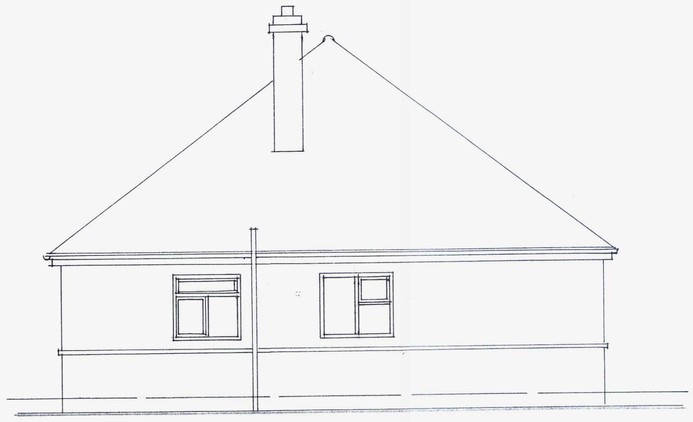

WEST ELEVATION

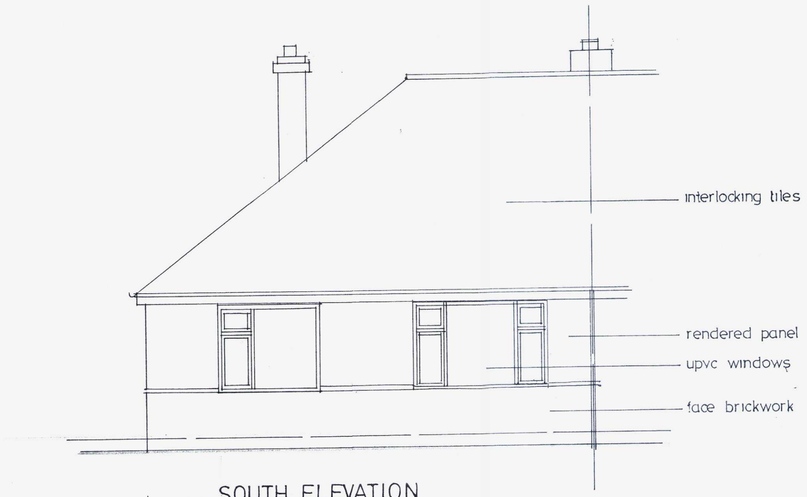


SOUTH ELEVATION



NORTH ELEVATION

PAPER SIZE A1
0 5m 10m
SCALE BAR

N

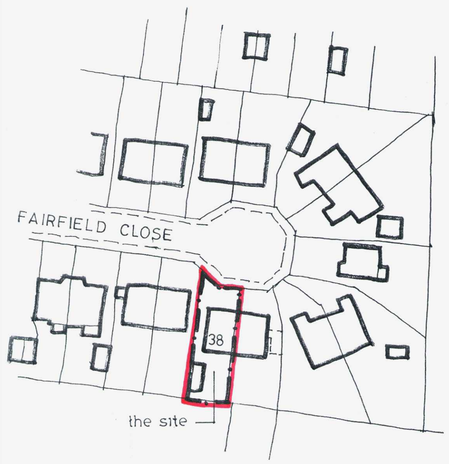

BLOCK PLAN
SCALE 1:500

PAPER SIZE A1
0 50m 100m
SCALE BAR

THE GRAHAM-WATTS PARTNERSHIP
RIDGELAND HOUSE • 165 DYKE ROAD • HOVE • BN3 1TL
TELEPHONE: 01273 749870 FACSIMILE: 01273 749330

Job Title
38 FAIRFIELD CLOSE
SHOREHAM BY SEA
WEST SUSSEX

Scale	Drawn	Checked	Date
1:50			AUG 11

Drawing Title
EXISTING ELEVATIONS
AND BLOCK PLAN

Job No.	Drawing No.	Revision
2011	SS2	