0 1 2 3 4 5

Metres 1:100 A3



EXISTING SOUTH ELEVATION
SCALE 1:100

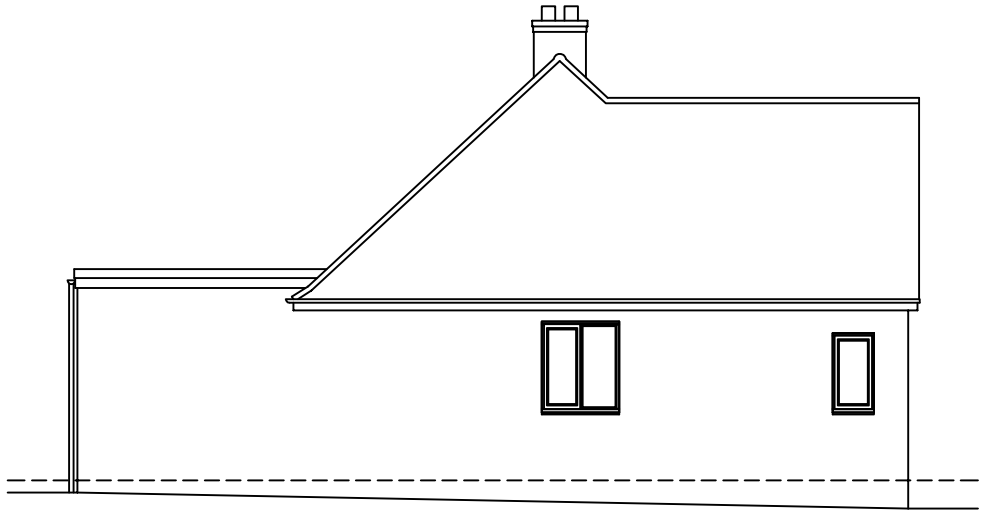

EXISTING WEST ELEVATION
SCALE 1:100

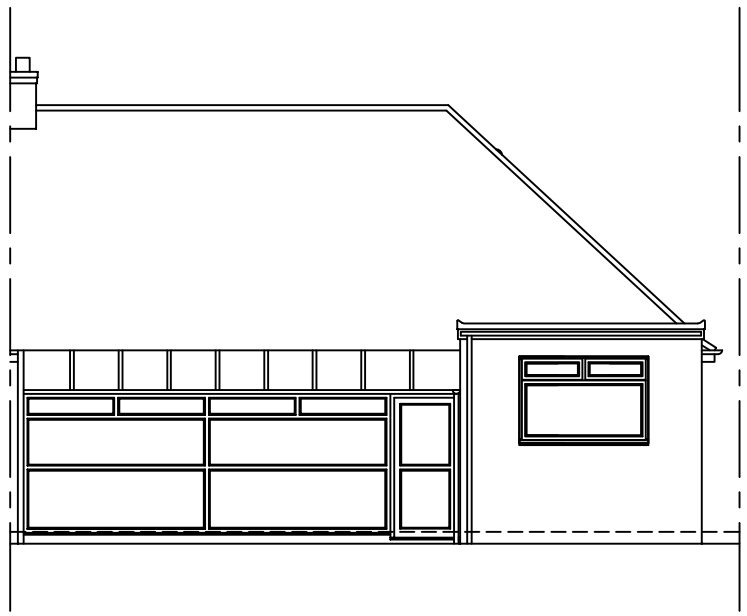

EXISTING NORTH ELEVATION
SCALE 1:100

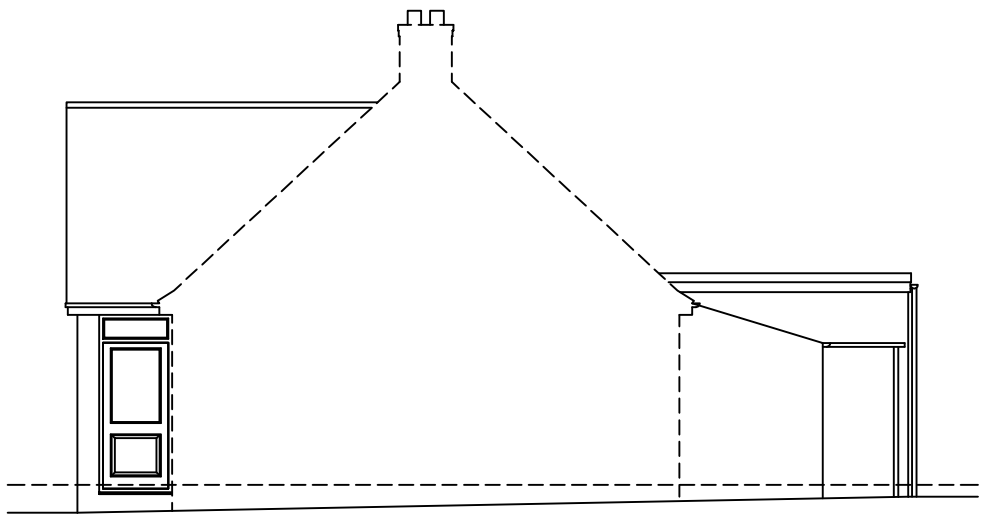

EXISTING EAST ELEVATION
SCALE 1:100

DRAWING TITLE: Existing Elevations		SCALE: 1:100 @ A3
ADDRESS: Mr P Troullos 8 Seventh Avenue, Lancing. BN15 0PJ		
DATE: 22/10/2021	DWG NO: SA/PL/03	REV NO: 01

SUSSEX BUILDING PLANS

33 Highland Avenue, Bognor Regis, West Sussex. PO21 2BJ
Email: lee@sussexbuildingplans.co.uk Tel: 07732 415951