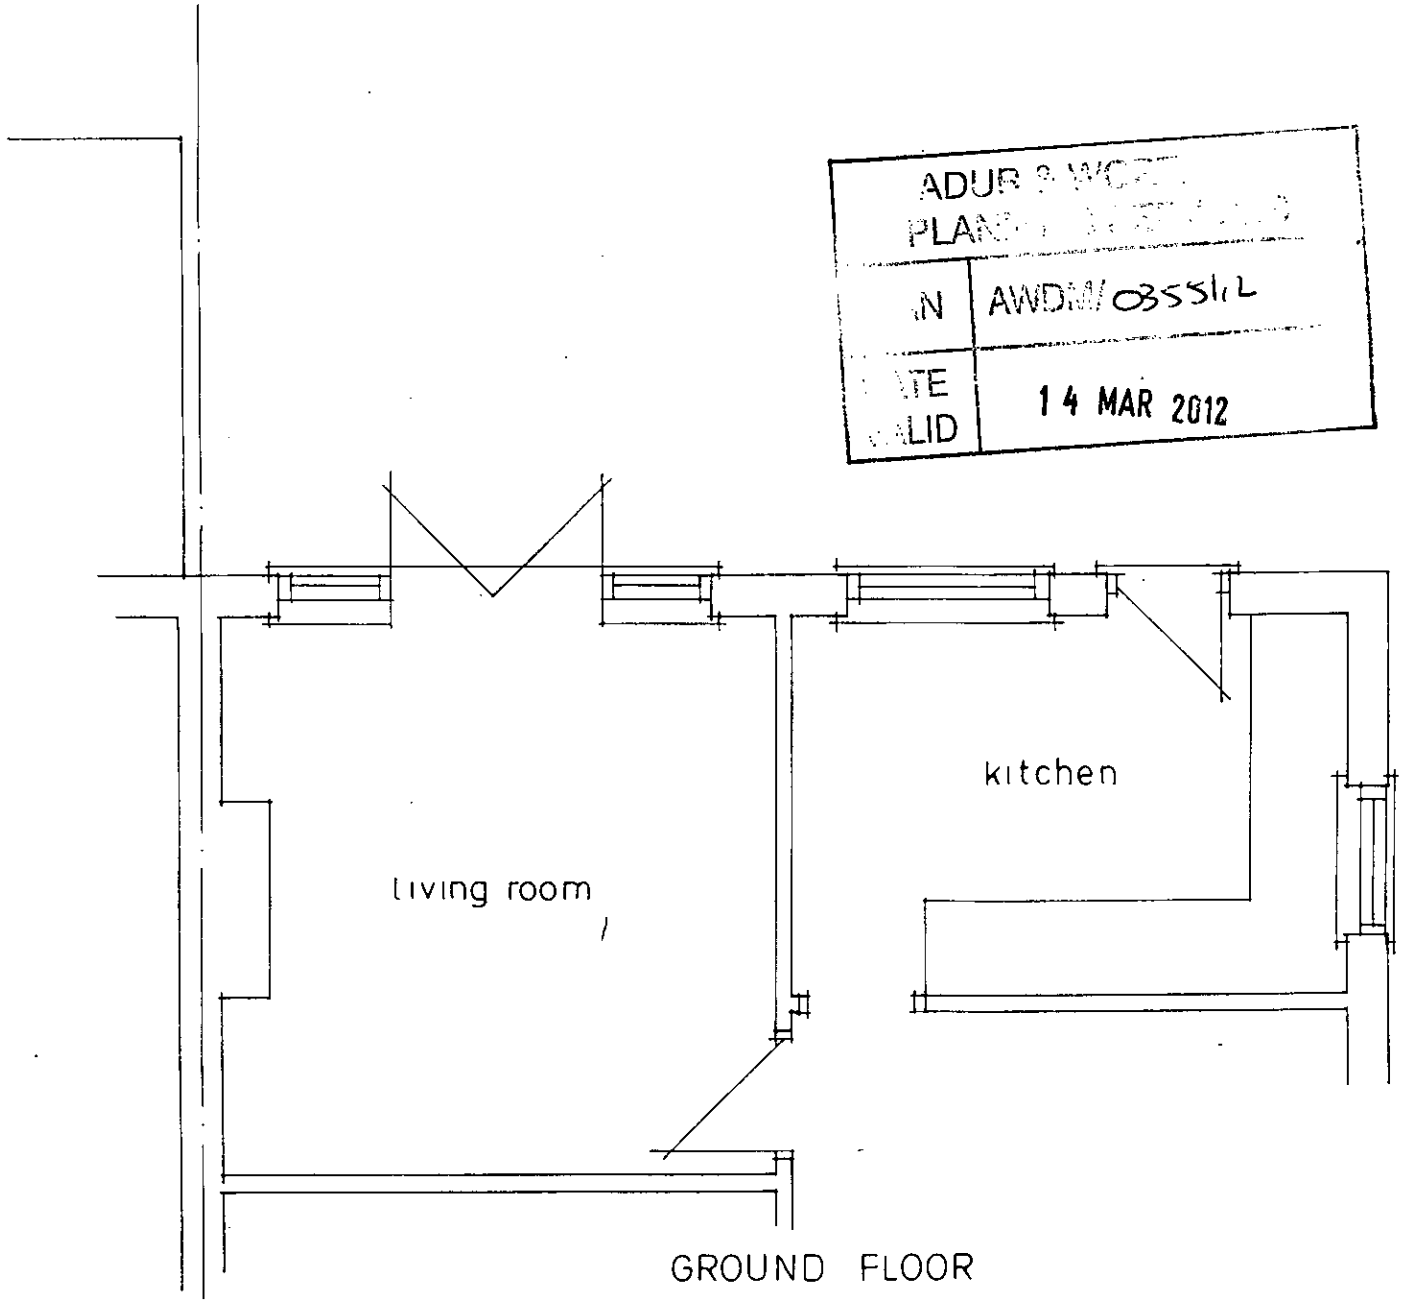

ADUR & WORTHING
PLANNING SERVICES
IN AWDM/0355/12
DATE VALID 14 MAR 2012

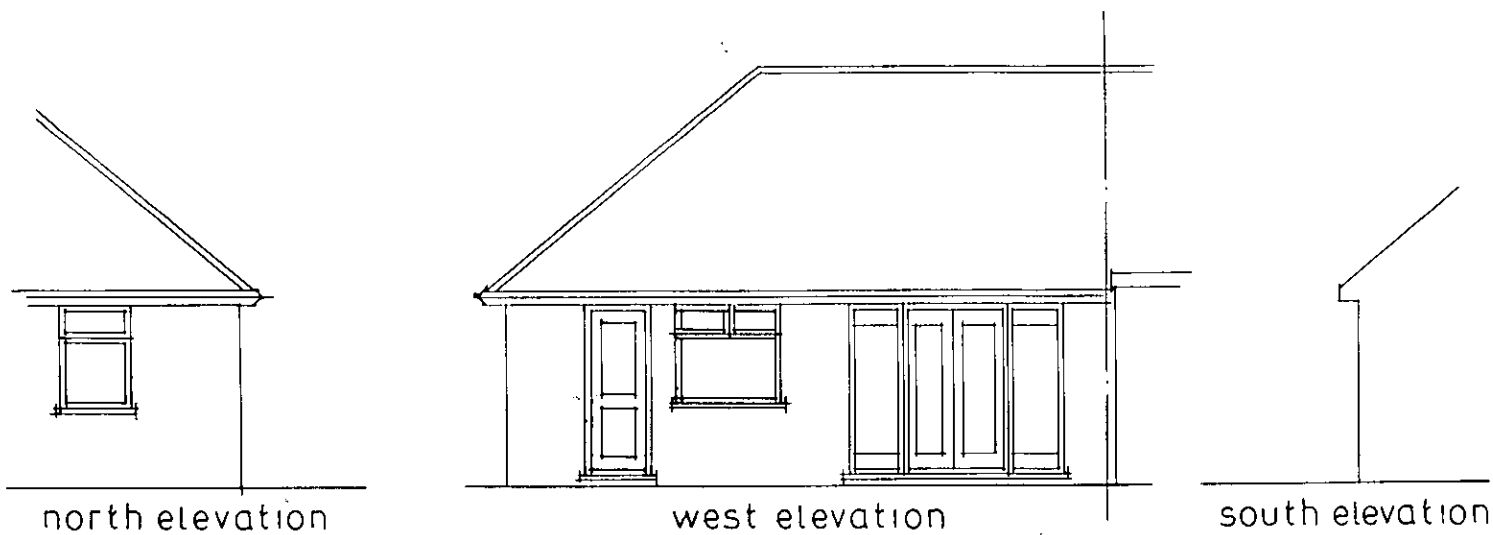

Existing Layout
7 Greentrees Close,
Sompting. Drng 477/02
Scale 1:50 1:100