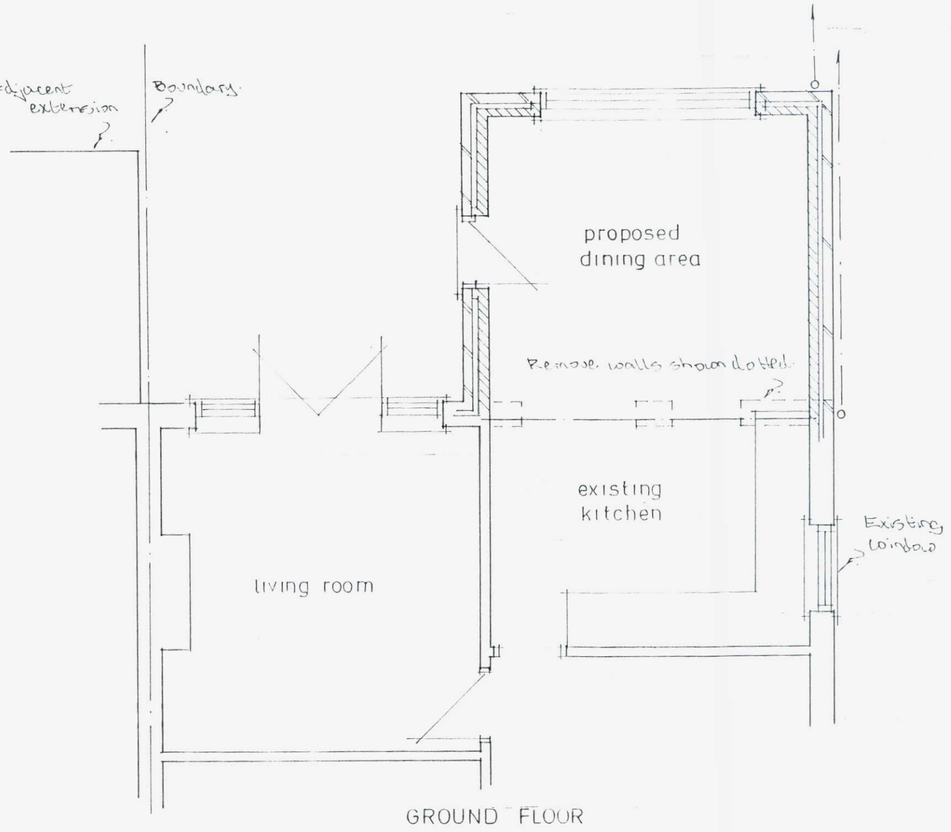

GROUND FLOOR

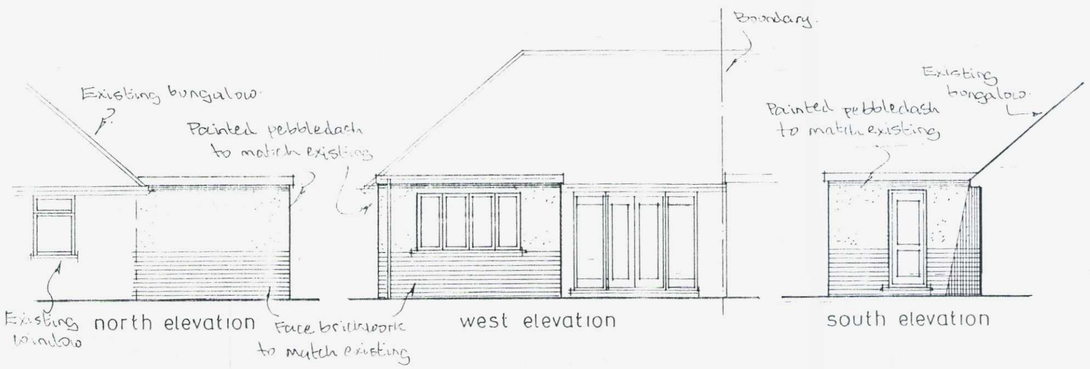

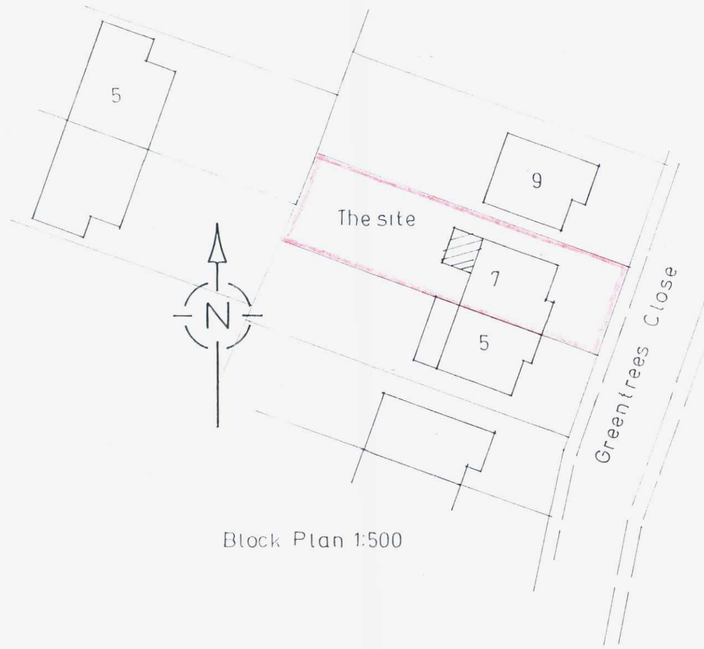

Block Plan 1:500

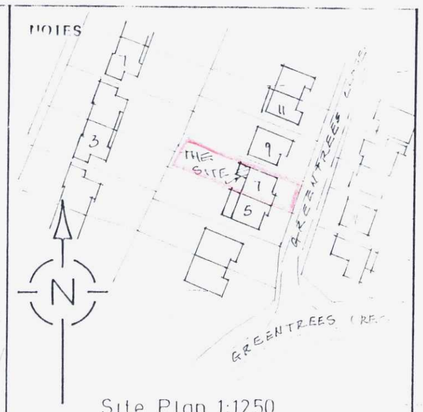

Site Plan 1:1250

A	Date	Revisions

© copyright

Client

Mr. R. Sharp

Job Title

Proposed Extension

Drawing Title

7 Greentrees Close,
Sompting.

Scale 1:50 1:100

Date | Drawn by

Drg No. 477/01 | Rev.

AWDM/0355/12
14 MAR 2012