DWG No DFG/408/9308/2

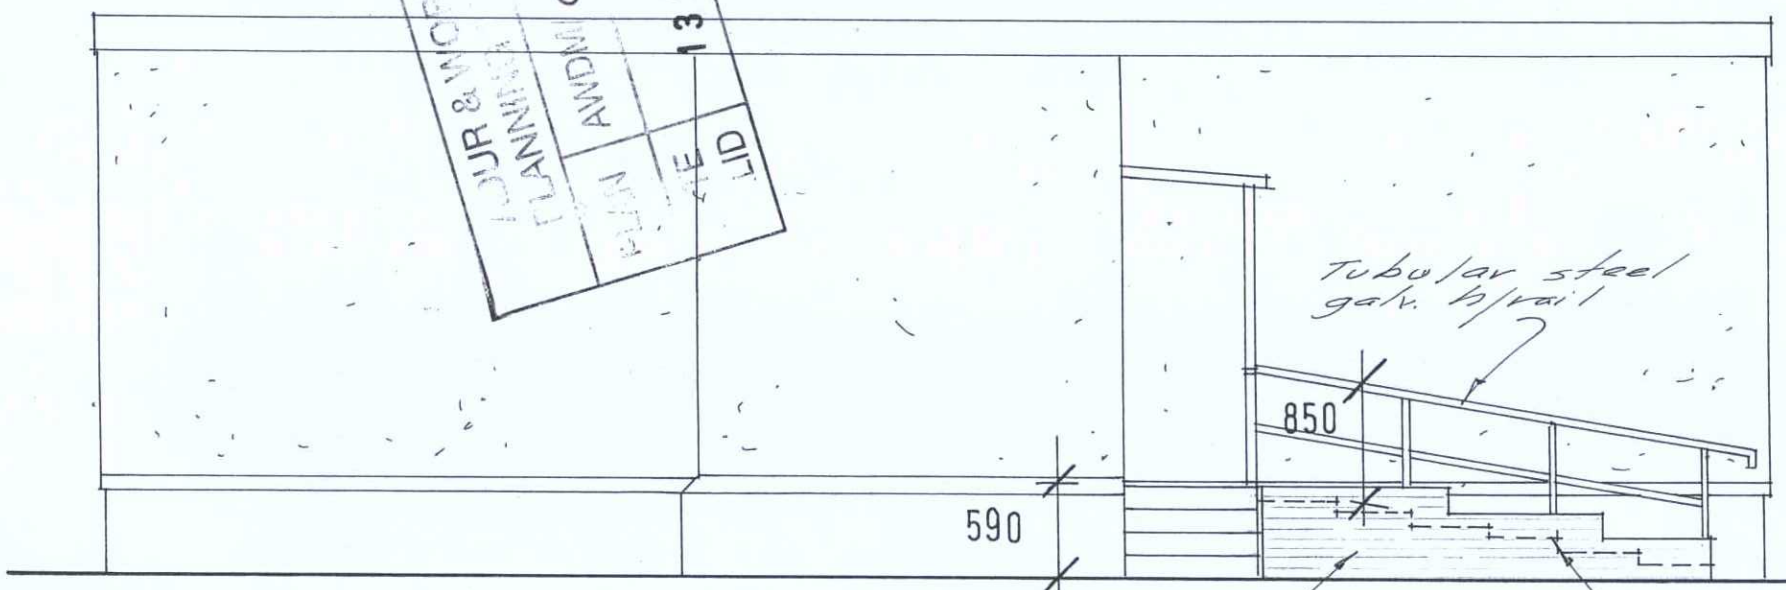

SIDE ELEVATION 1:50

PROPOSED NEW EXTERNAL STEPS TO ENTRANCE PORCH
AT 17 WINDSOR WAY · BROADWAY MOBILE HOME PARK