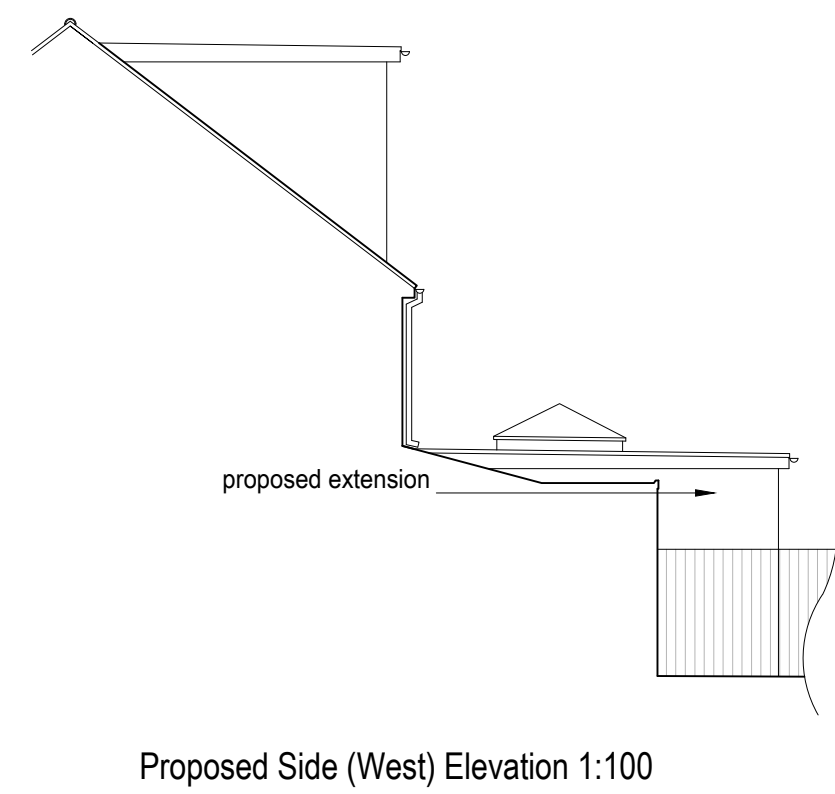
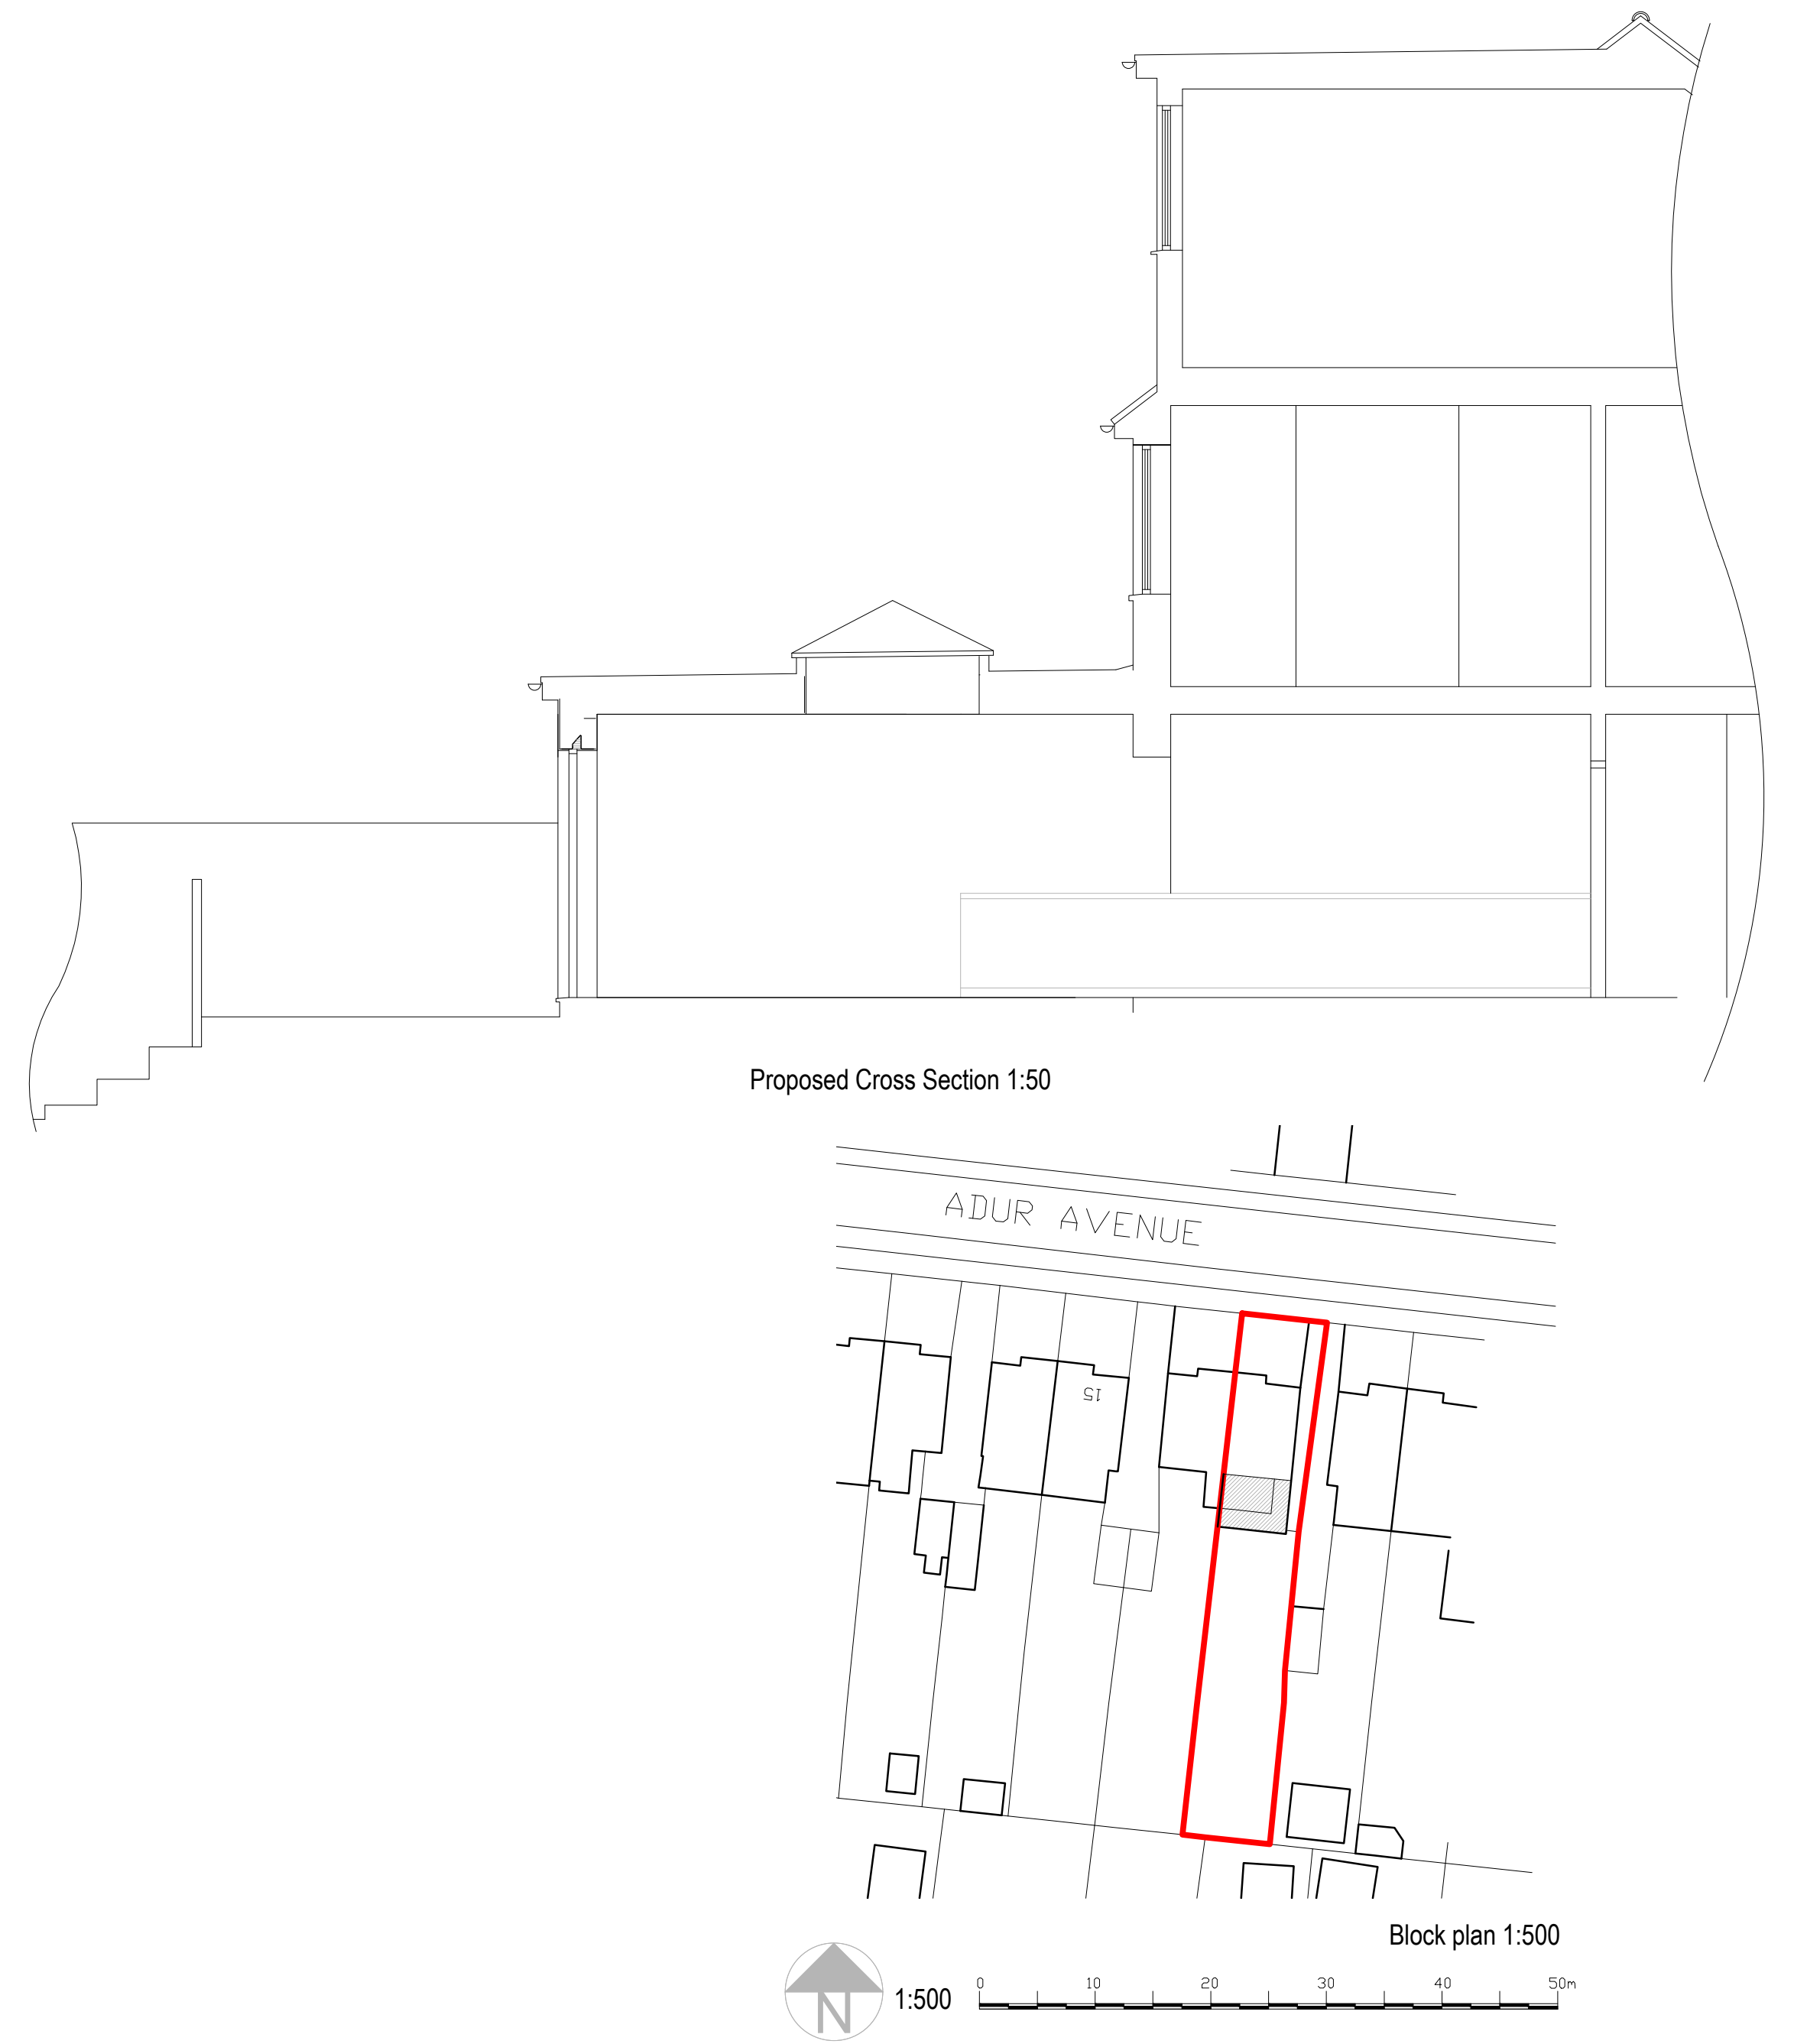
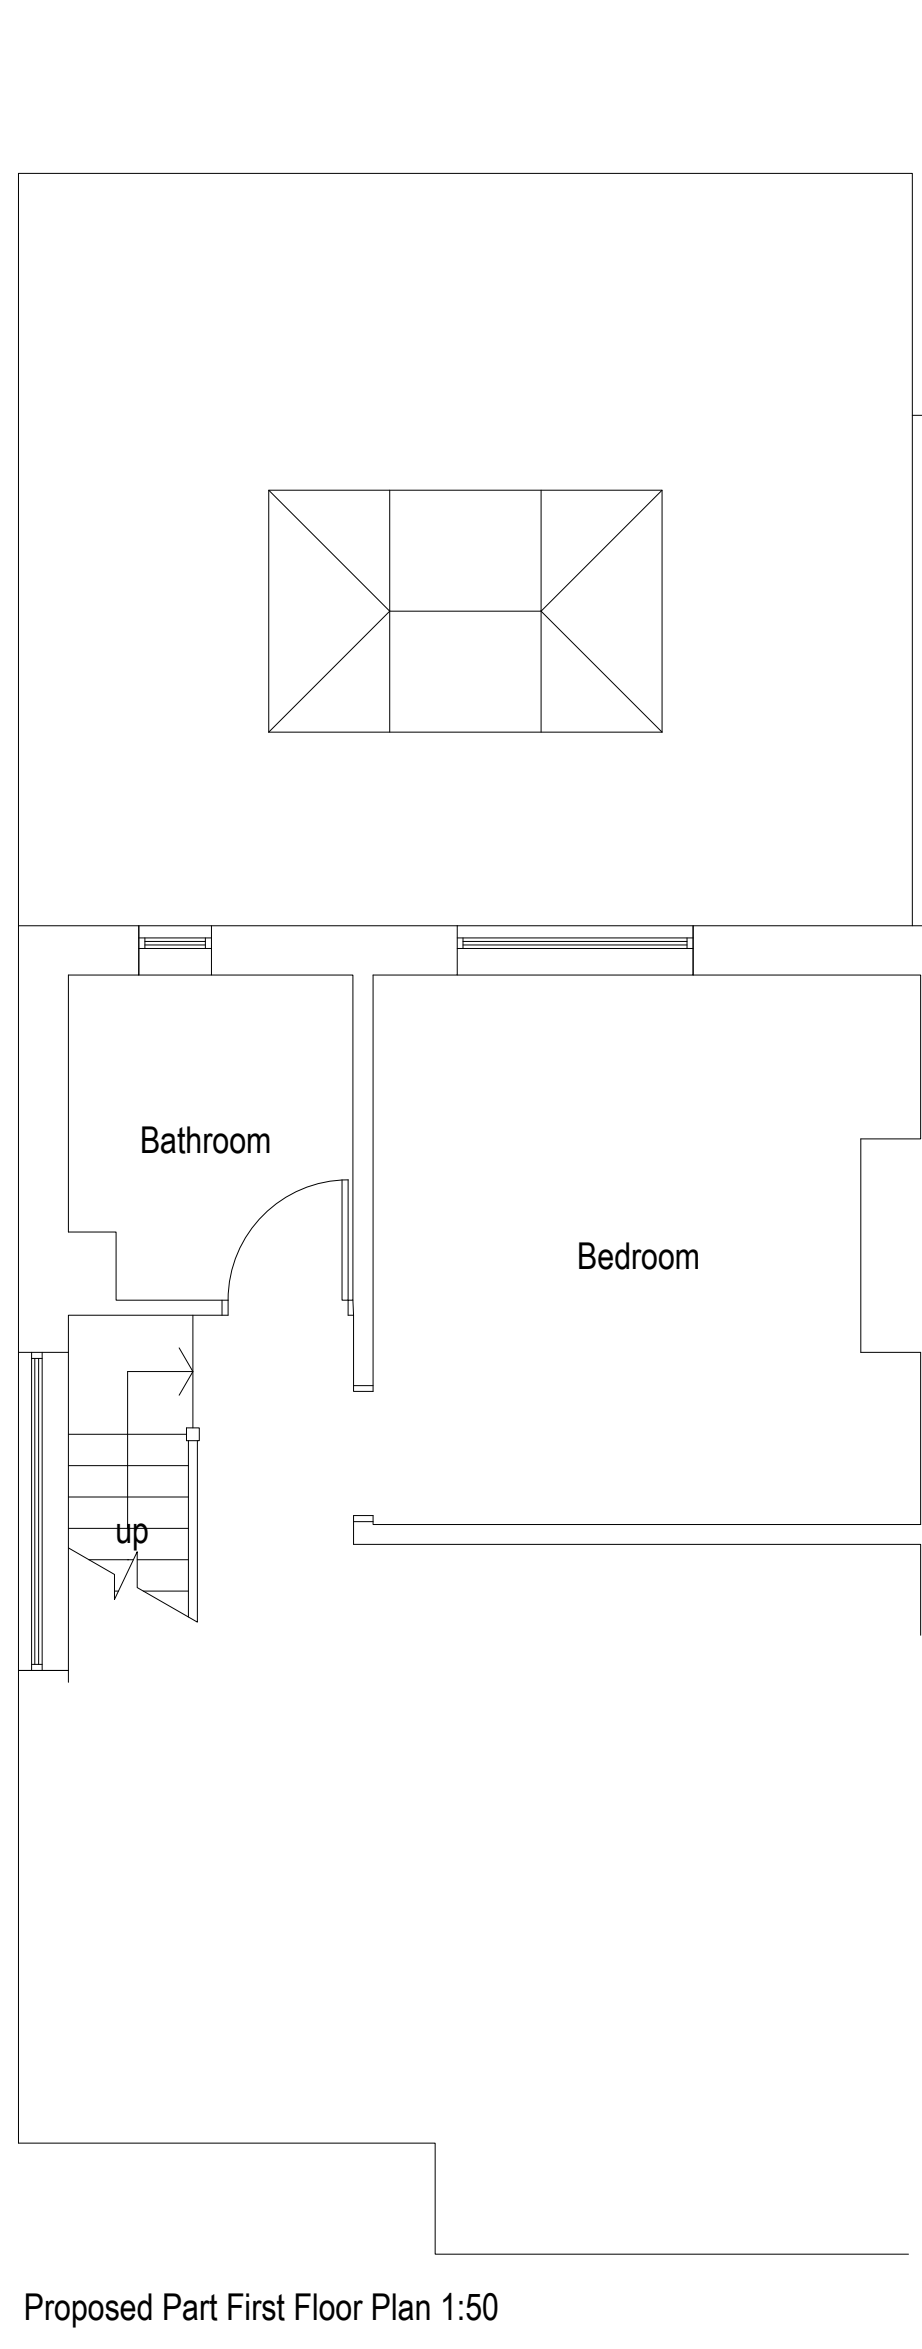
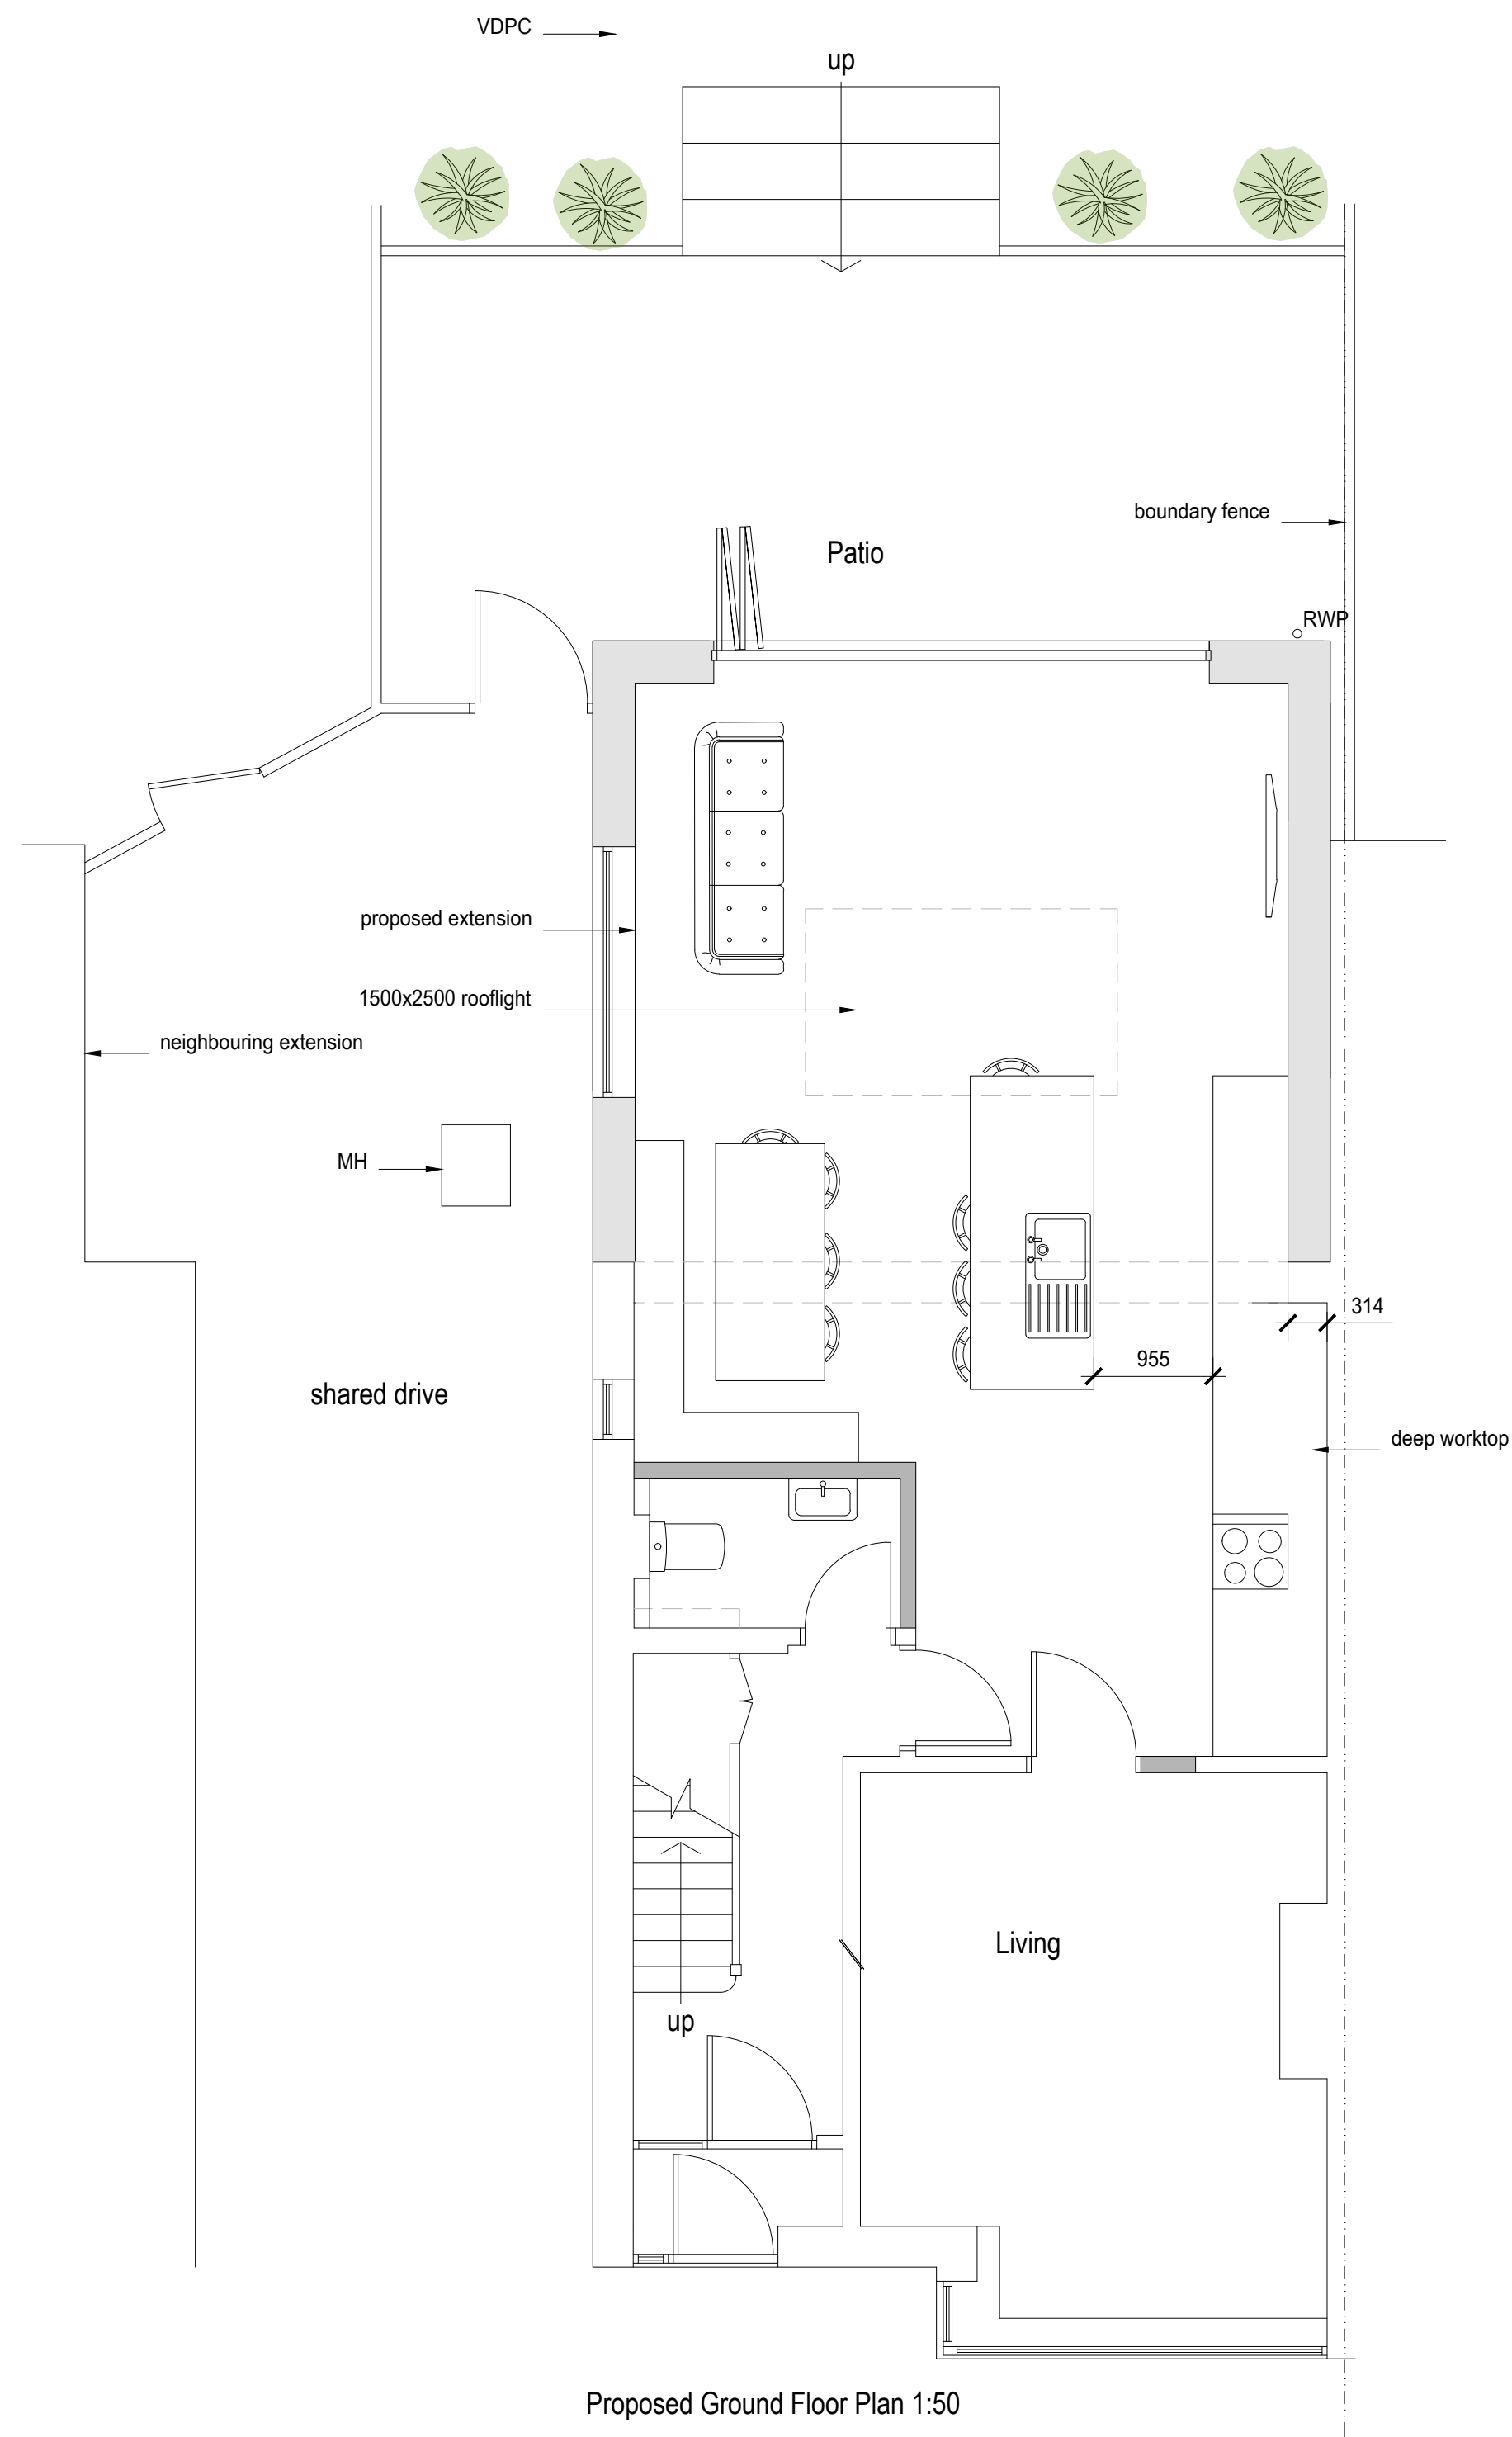


amendments	
client	Simon Cheesman & Emma McIntosh
project	11 Adur Avenue Shoreham - by Sea BN43 5NN
project ref.	3236
drawing title	Proposed plans , elevations and sections
drawn by	J Boys
date	April 26
scale	1:50/100@ A1
	www.bpmnet.co.uk info@bpmnet.co.uk
Do not scale off drawing, check all dimensions on site before all work is commenced	