BLOCK PLAN. SCALE 1:500

N

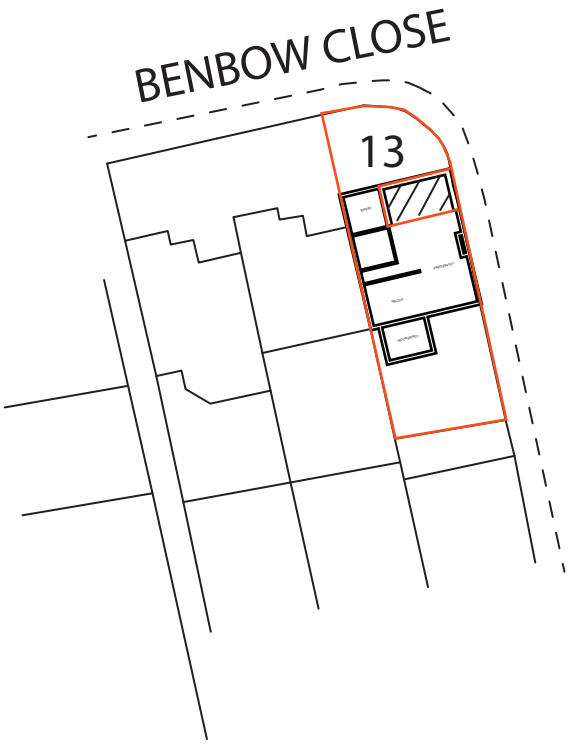

© copyright

		13 BENBOW CLOSE SHOREHAM BY SEA				**Drawing Title:** **PROPOSED SITE BLOCK PLAN**		1:500 Scale Bar 5m 10m 15m 20m
		BLOCK PLAN	**SCALE**	**1:500**	**A4**	Drawing No.- **110TC.BP**	Rev :1	**Date: 26-04-2024**