



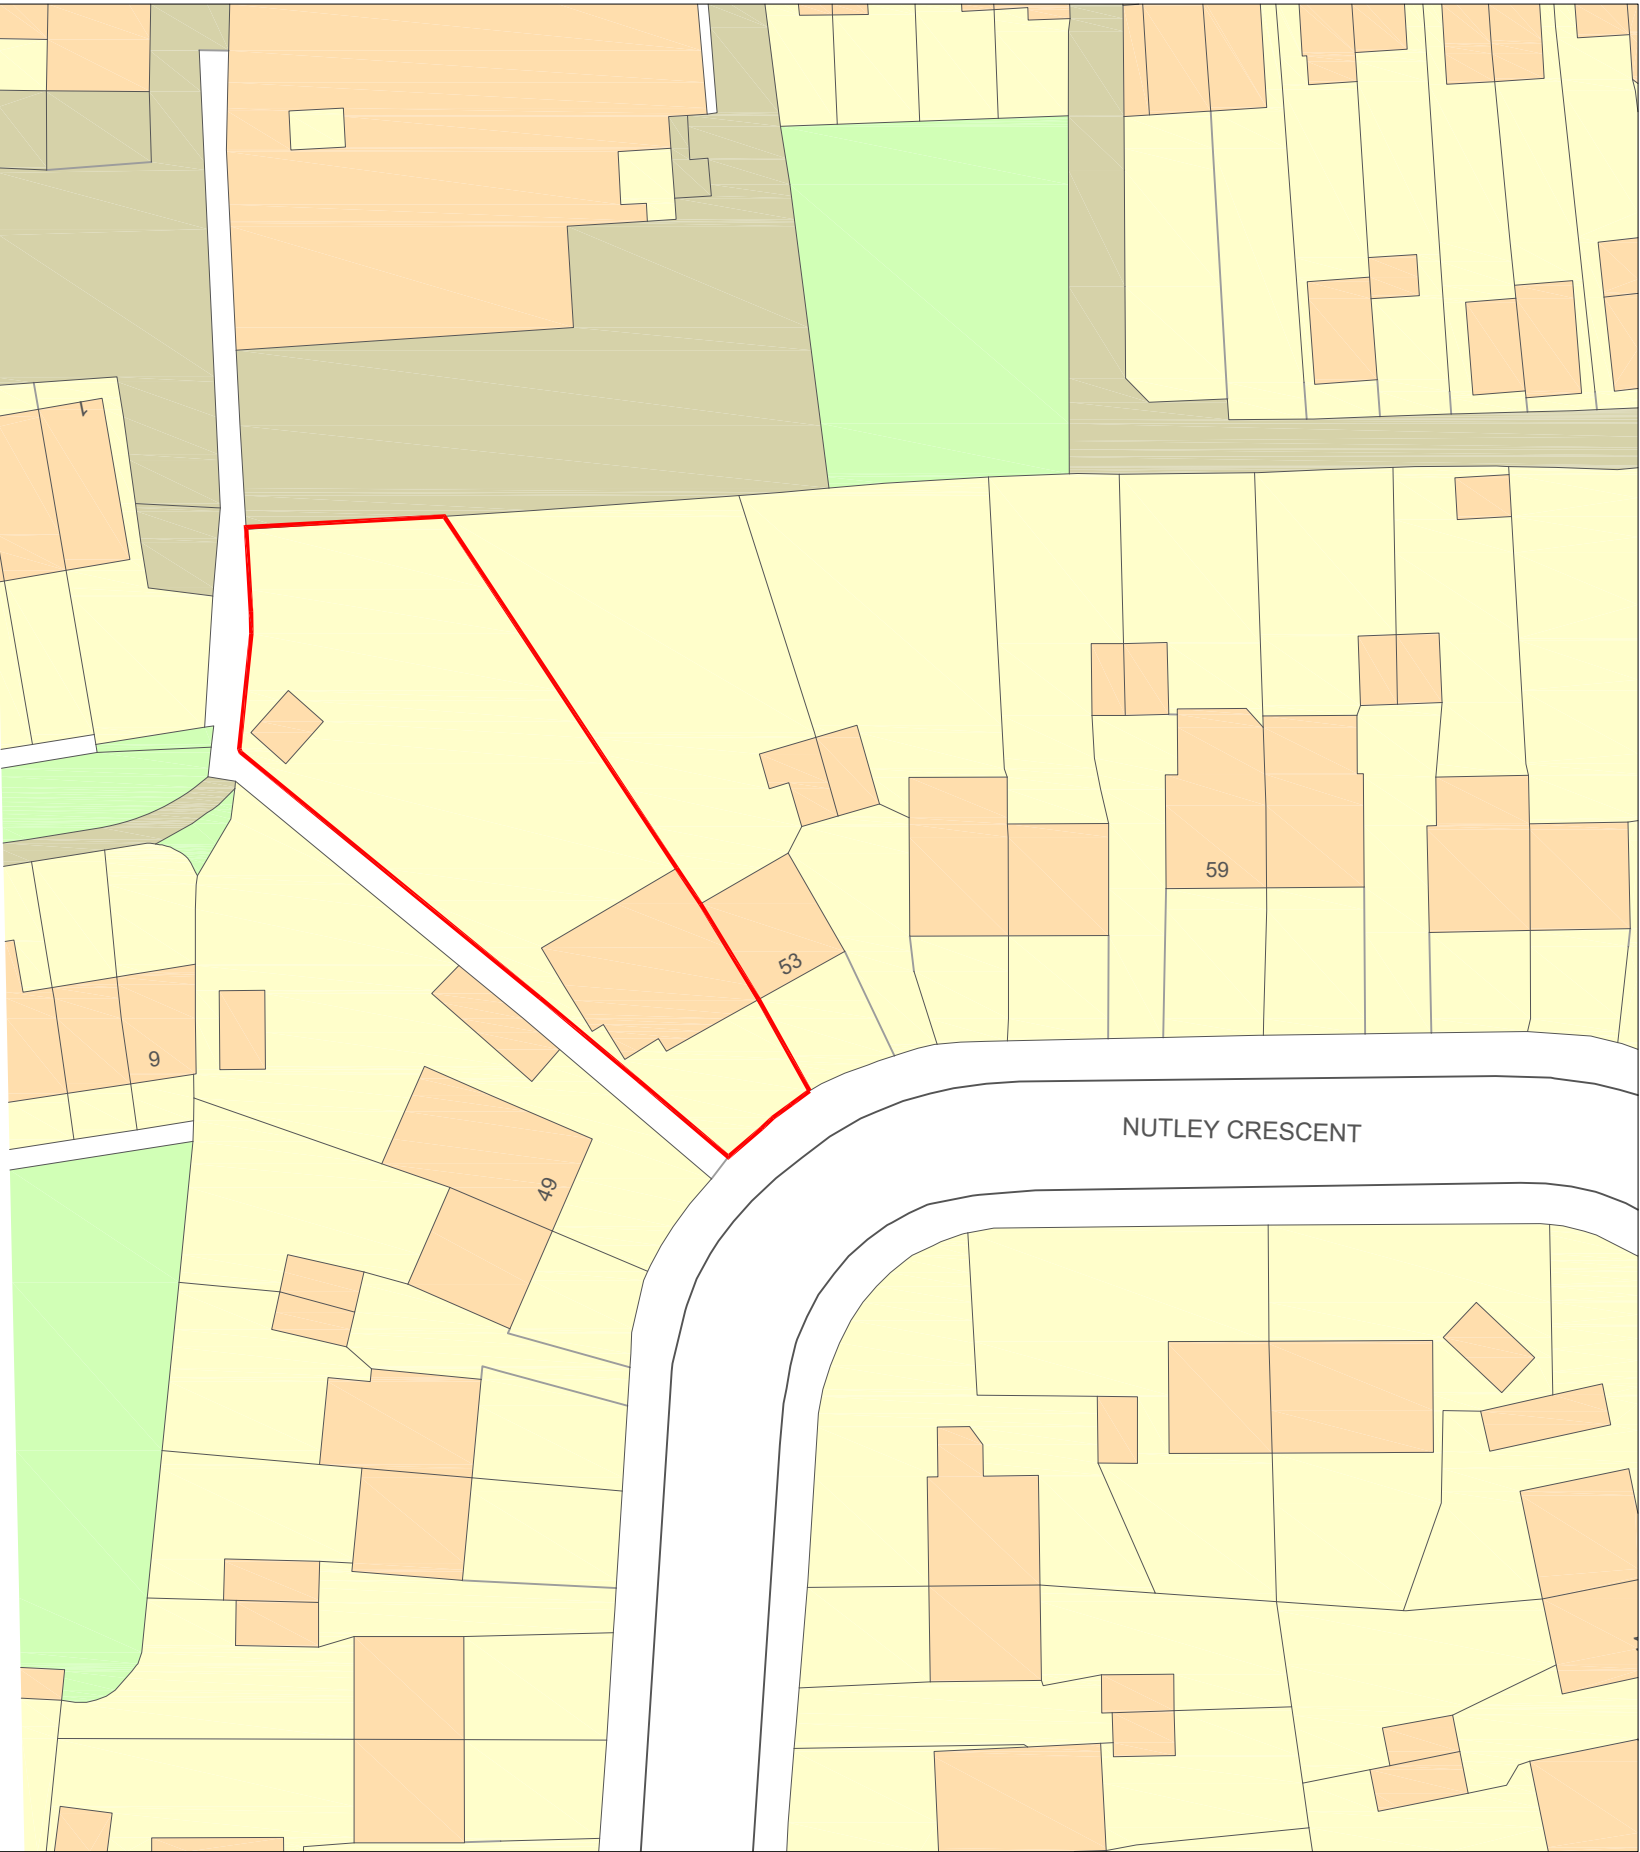

Existing Block Plan @ 1 : 500

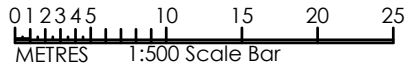


This drawing is copyright and may not be copied or reproduced without the written consent of Finola Brady Architectural Services.

The contractor is responsible for setting out and must check all levels and dimensions prior to work being put in hand.


Responsibility is not accepted for errors made by others in scaling from this drawing. All construction information should be taken from figured dimensions.

The designer is to be immediately notified of any suspect omissions or discrepancies.

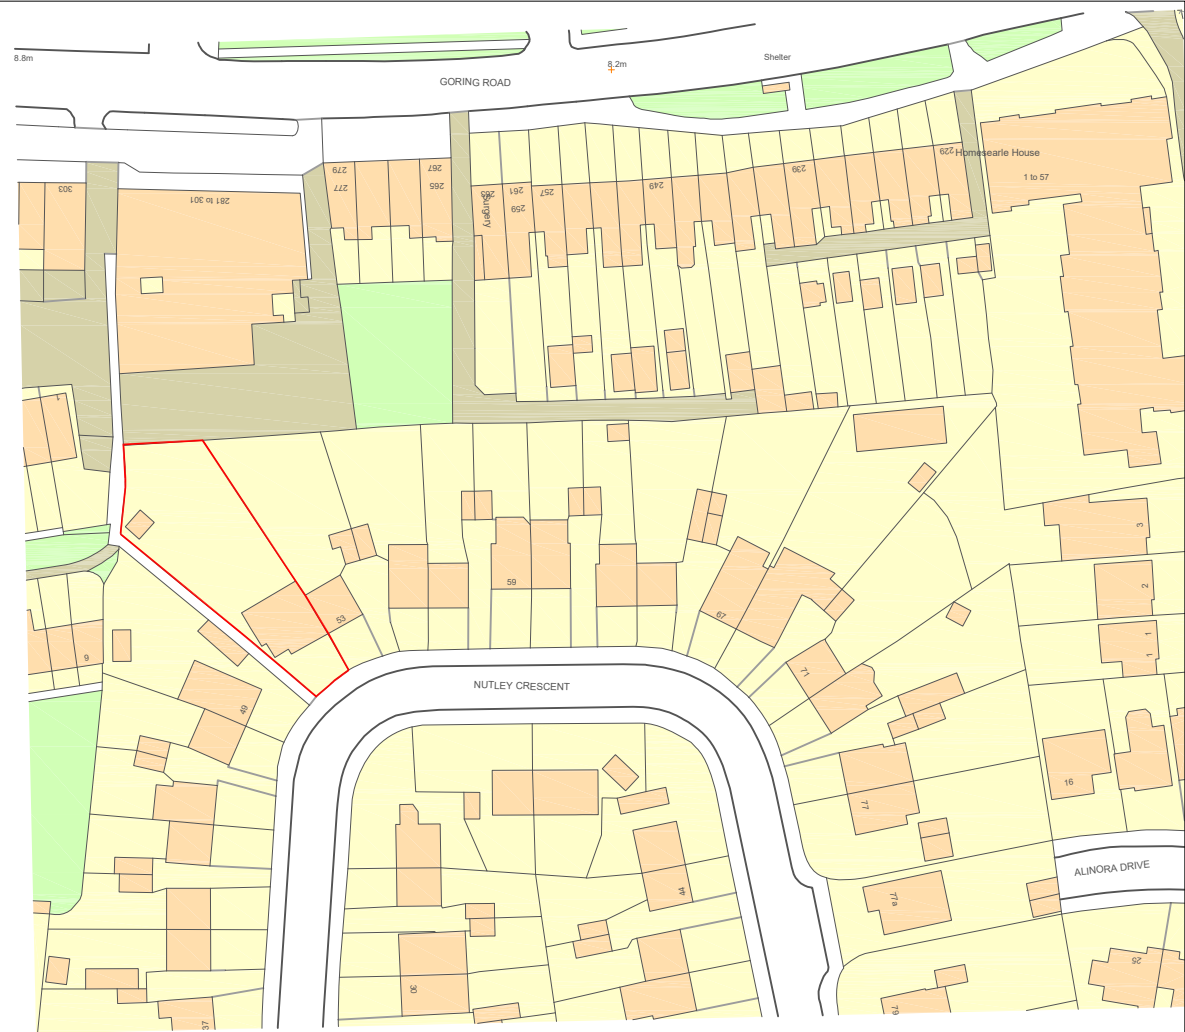

Mapping contents © Crown copyright and database rights 2026 Ordnance Survey 100035207

Existing Location Plan @ 1 : 1250

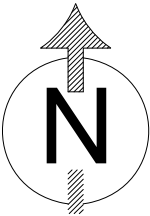

	Finola Brady Architectural Services TEL 07960 235756 www.fbarchitectural.co.uk	
	Site Location :	51 Nutley Crescent, Worthing, BN12 4LA
	Project Name :	Single-Storey Rear Extension & Internal Alterations
	Drawing Name :	Existing Location and Block Plans
	Drawing No:	FB26-0209 EX04
Date :		16th March 2026
Scales : 1 : 1250 , 1 : 500 @ A3		