
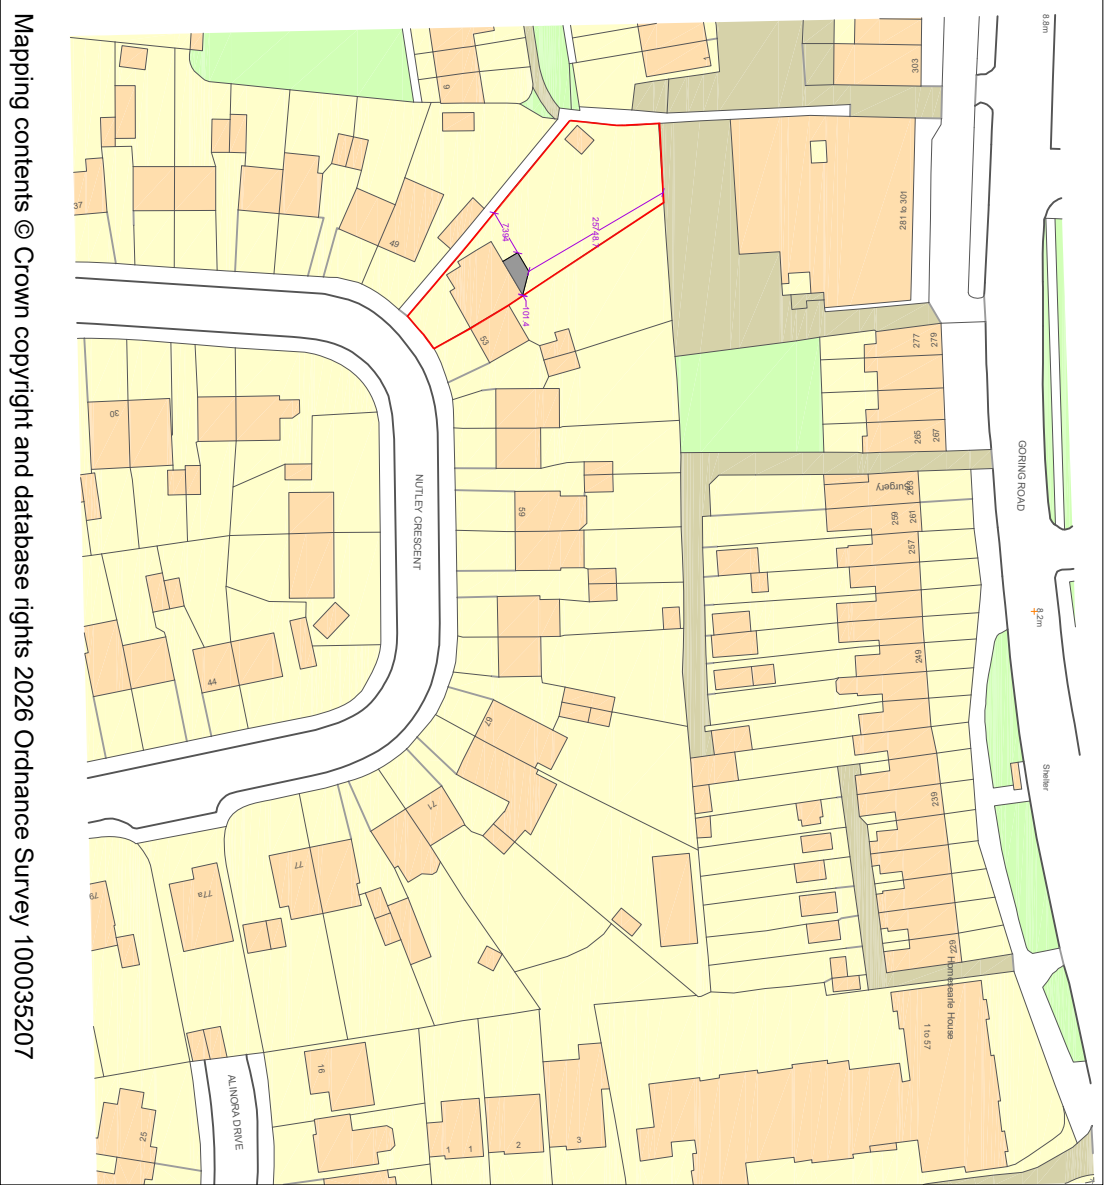


This drawing is copyright and may not be copied or reproduced without the written consent of Finola Brady Architectural Services.


The contractor is responsible for setting out and must check all levels and dimensions prior to work being put in hand.

Responsibility is not accepted for errors made by others in scaling from this drawing. All construction information should be taken from figured dimensions.

The designer is to be immediately notified of any suspect omissions or discrepancies.

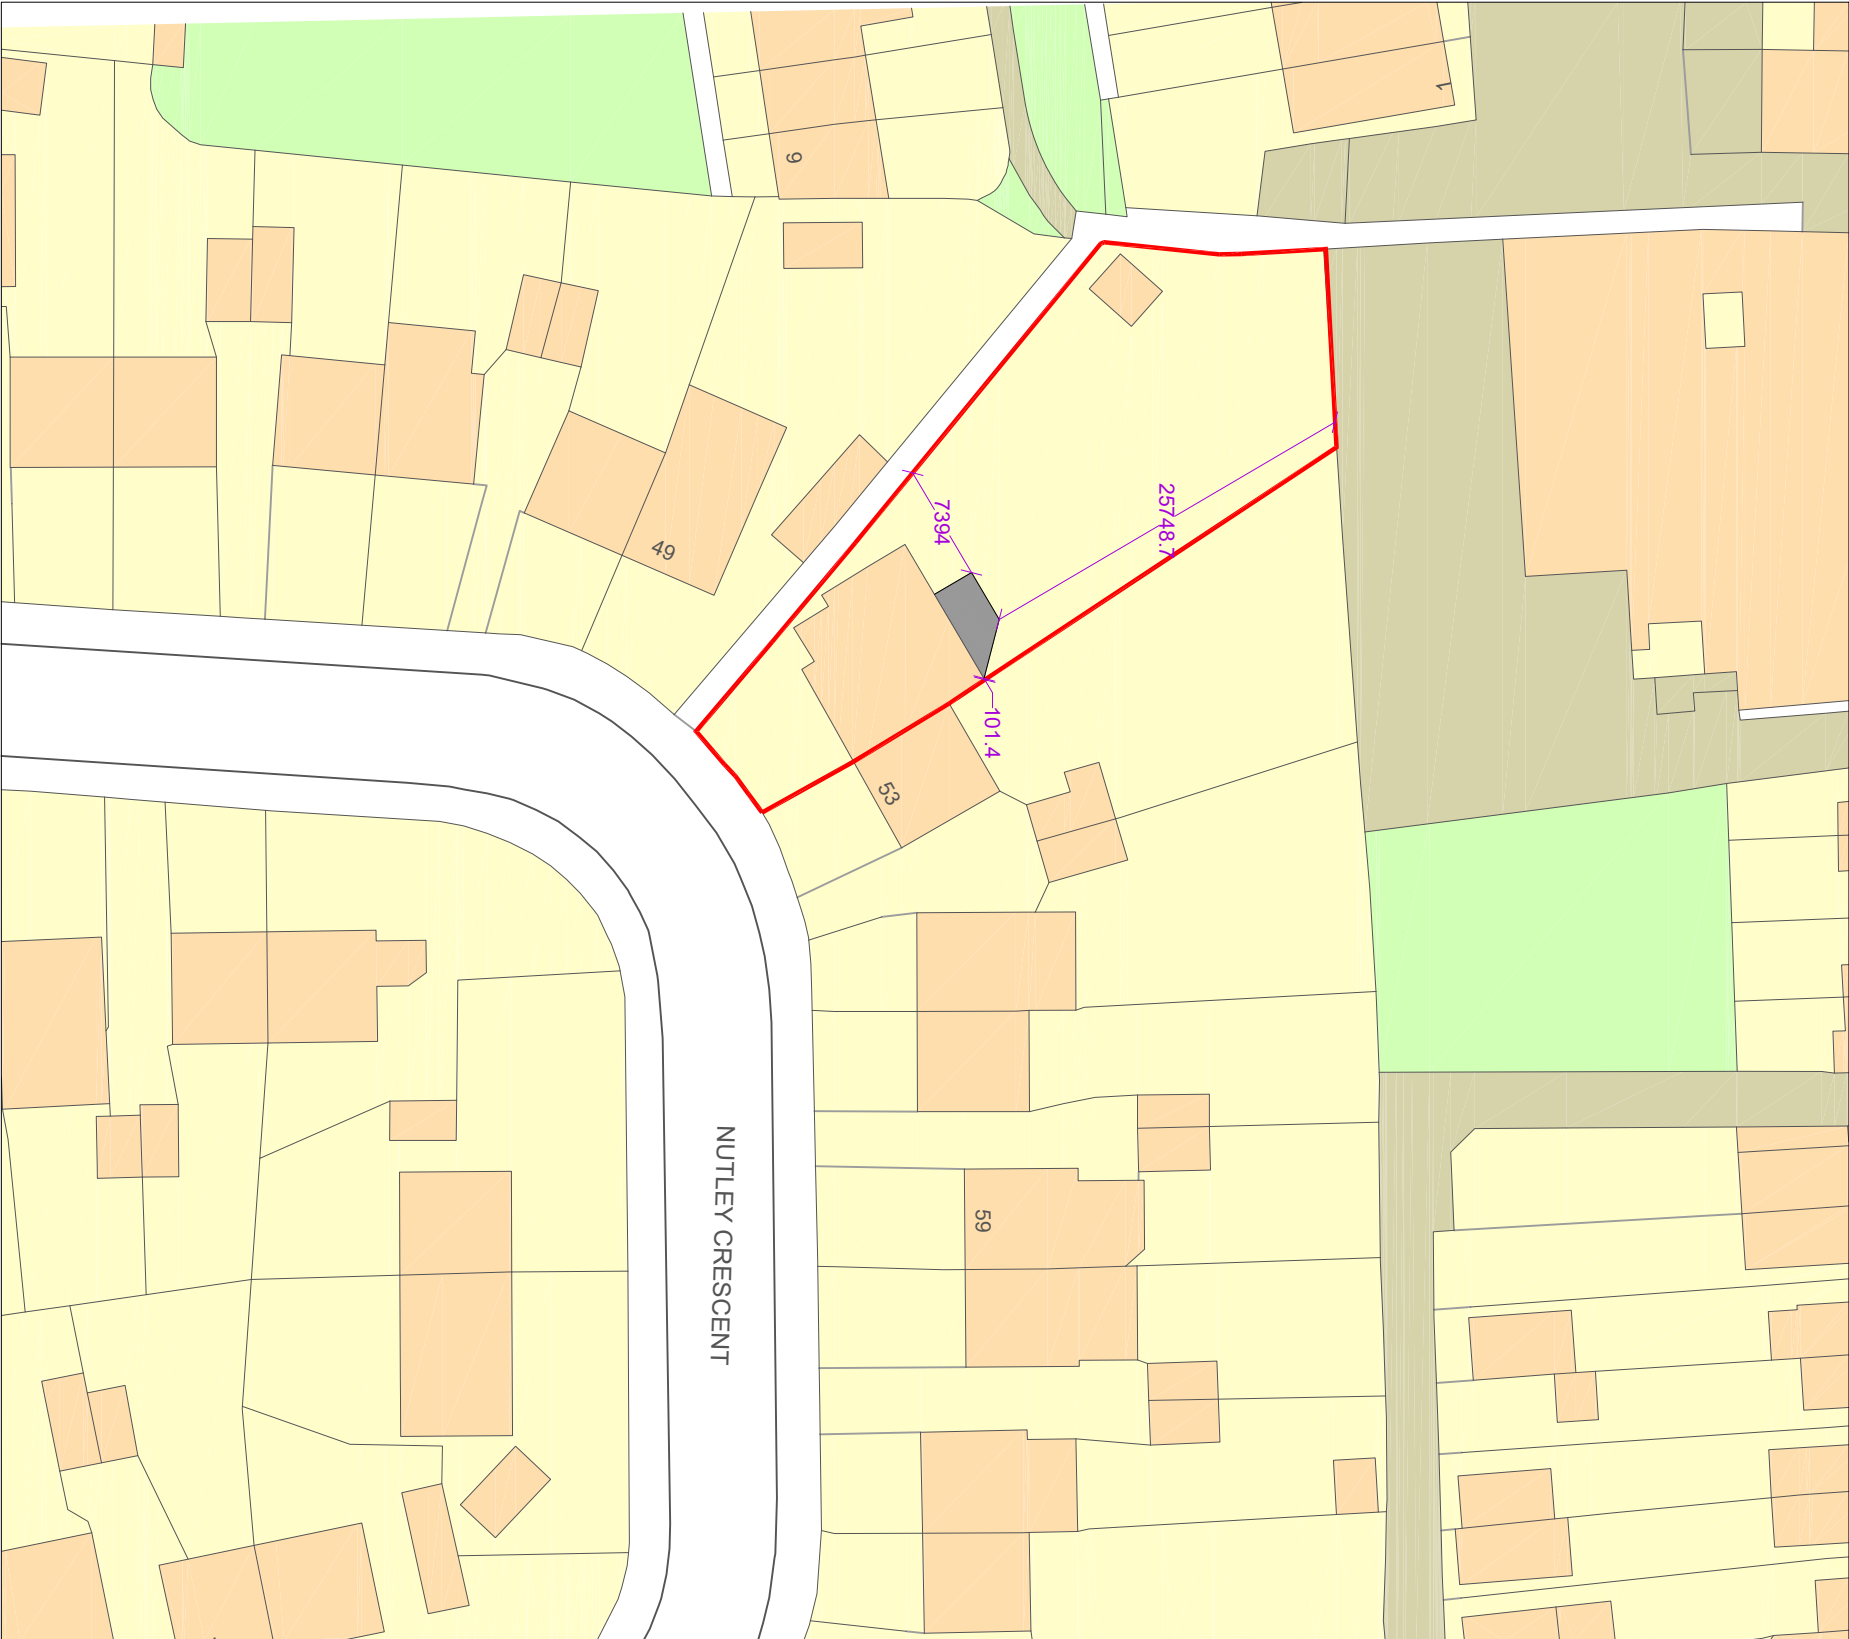

Proposed Location Plan @ 1 : 1250

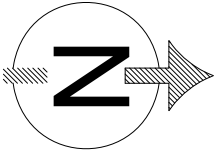

	F i n o l a B r a d y A r c h i t e c t u r a l S e r v i c e s TEL. 07960 235756 www.fbarchitectural.co.uk
Site Location :	51 Nutley Crescent, Worthing, BN12 4LA
Project Name :	Single-Storey Rear Extension & Internal Alterations
Drawing Name :	Proposed Location and Block Plans
Drawing No:	FB26-0209 PL04
Scales :	1 : 1250 , 1 : 500 @ A3
Date :	30th March 2026

Proposed Block Plan @ 1 : 500

