
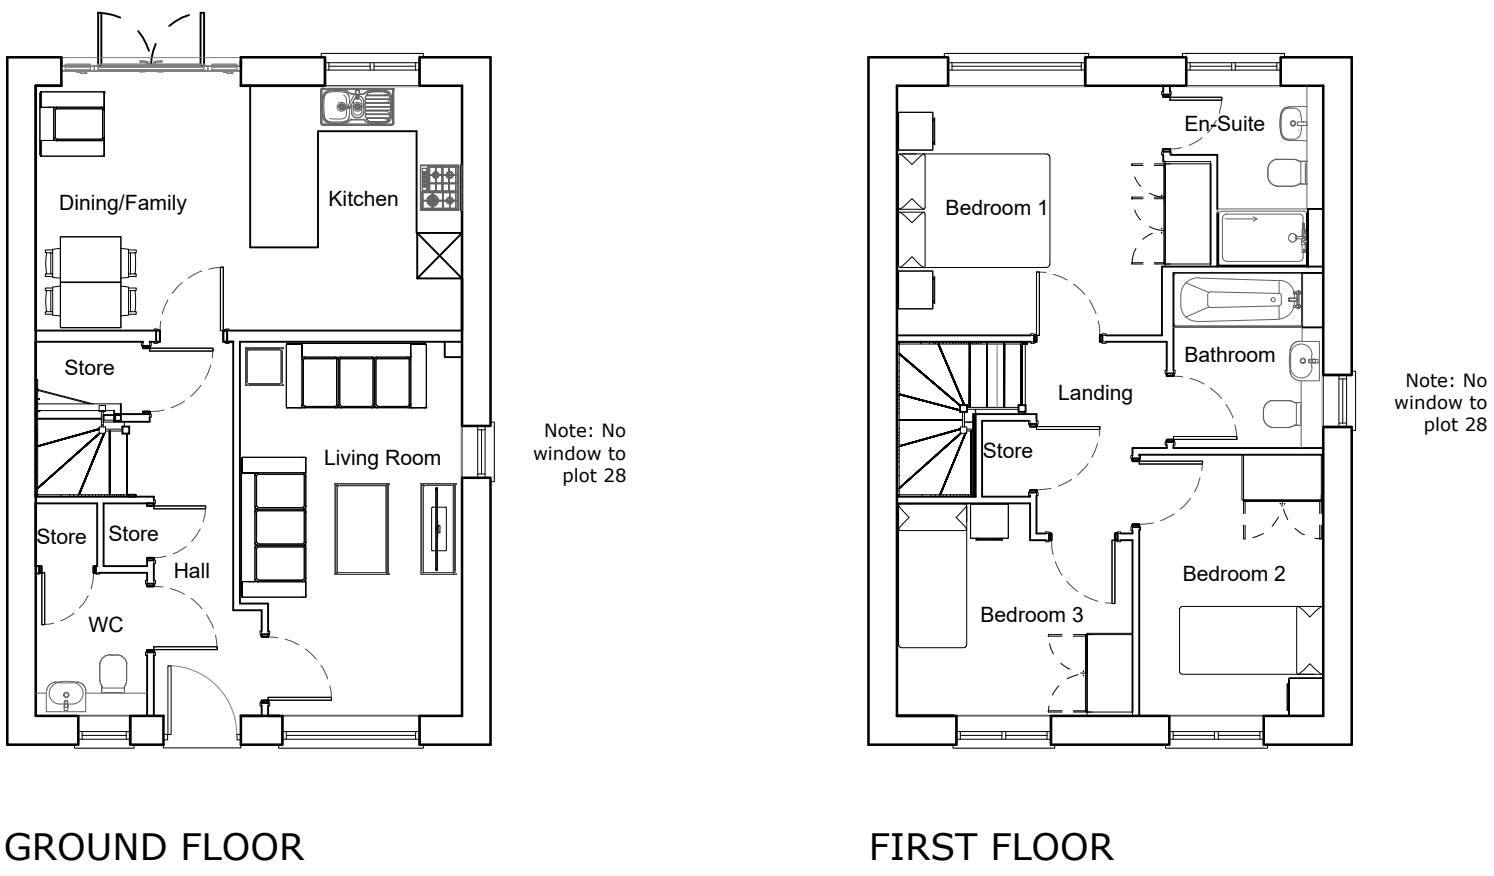
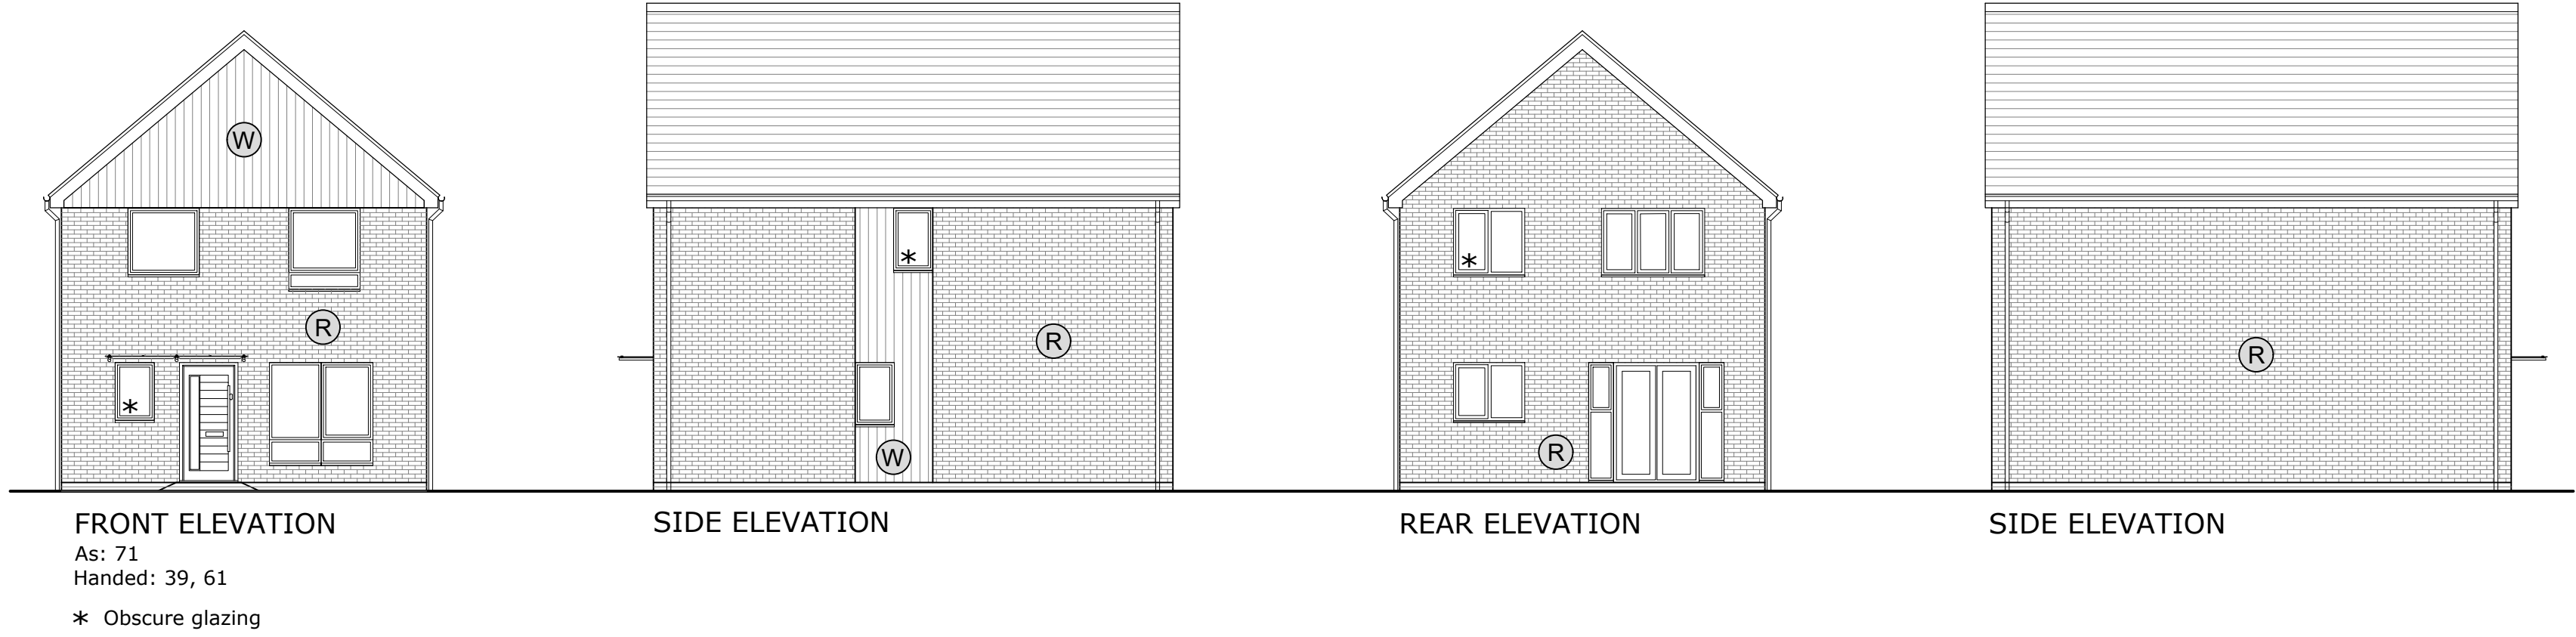


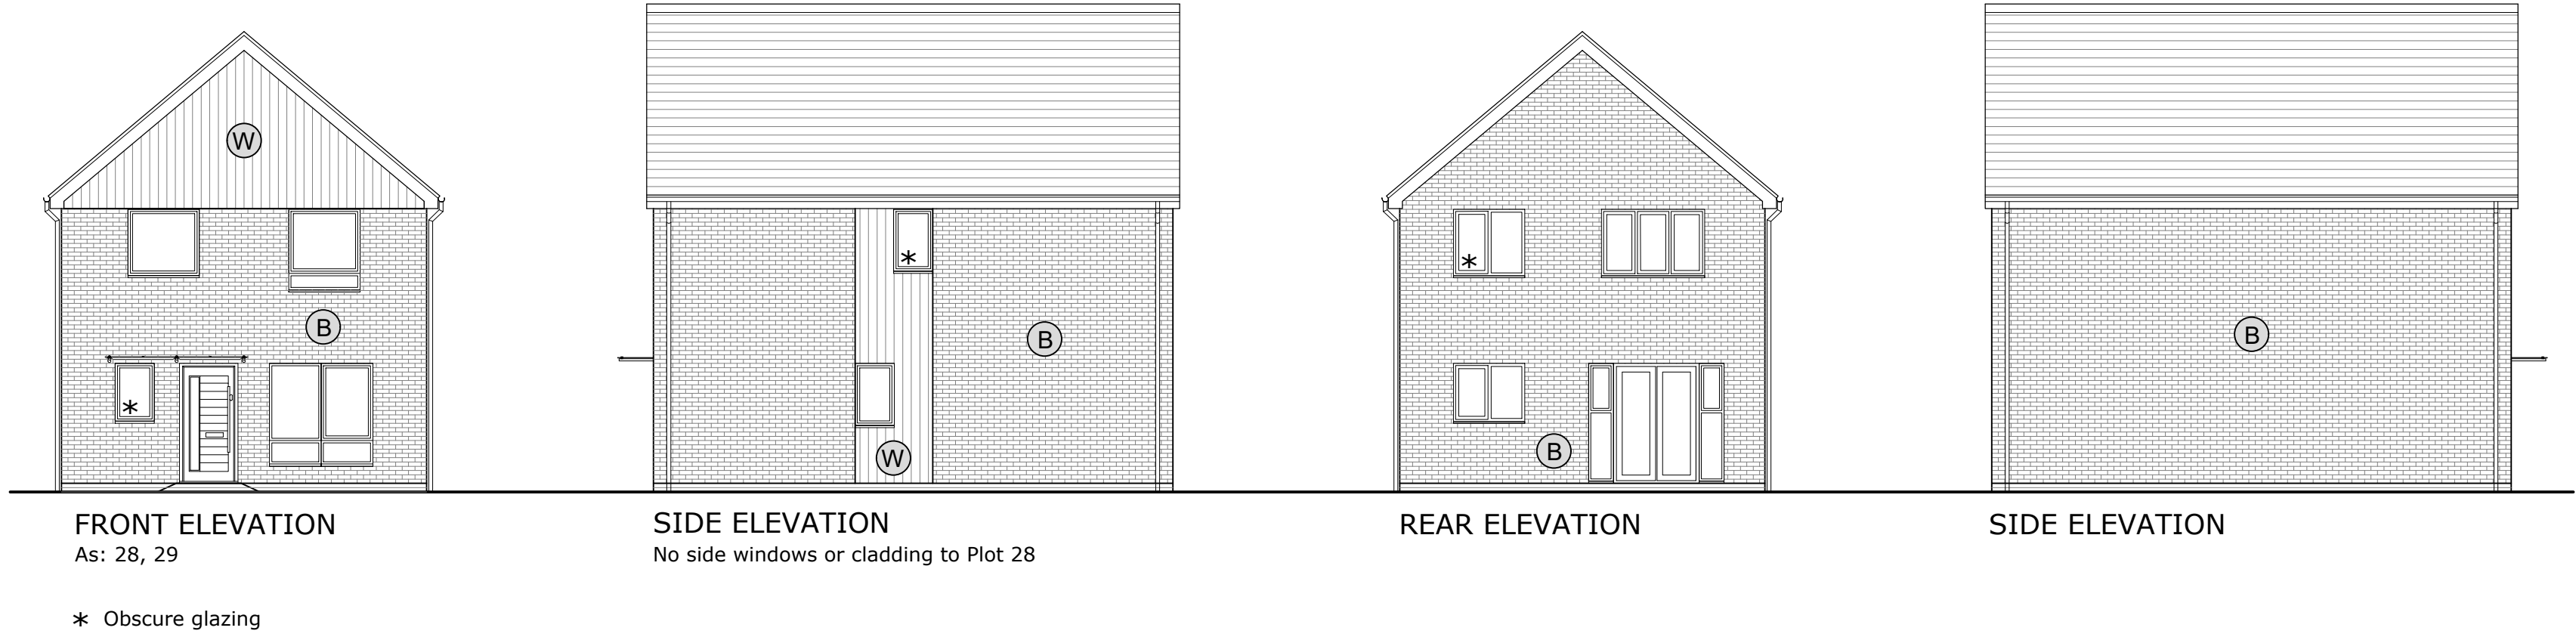

FACING MATERIALS KEY

G

Grey Brick

R

Red Brick

B

Buff Brick

W

Weatherboarding

C

Cladding

Note: For colours of materials
please refer to the Boundary &
Dwelling Materials Layout
(BDML 01 A)