
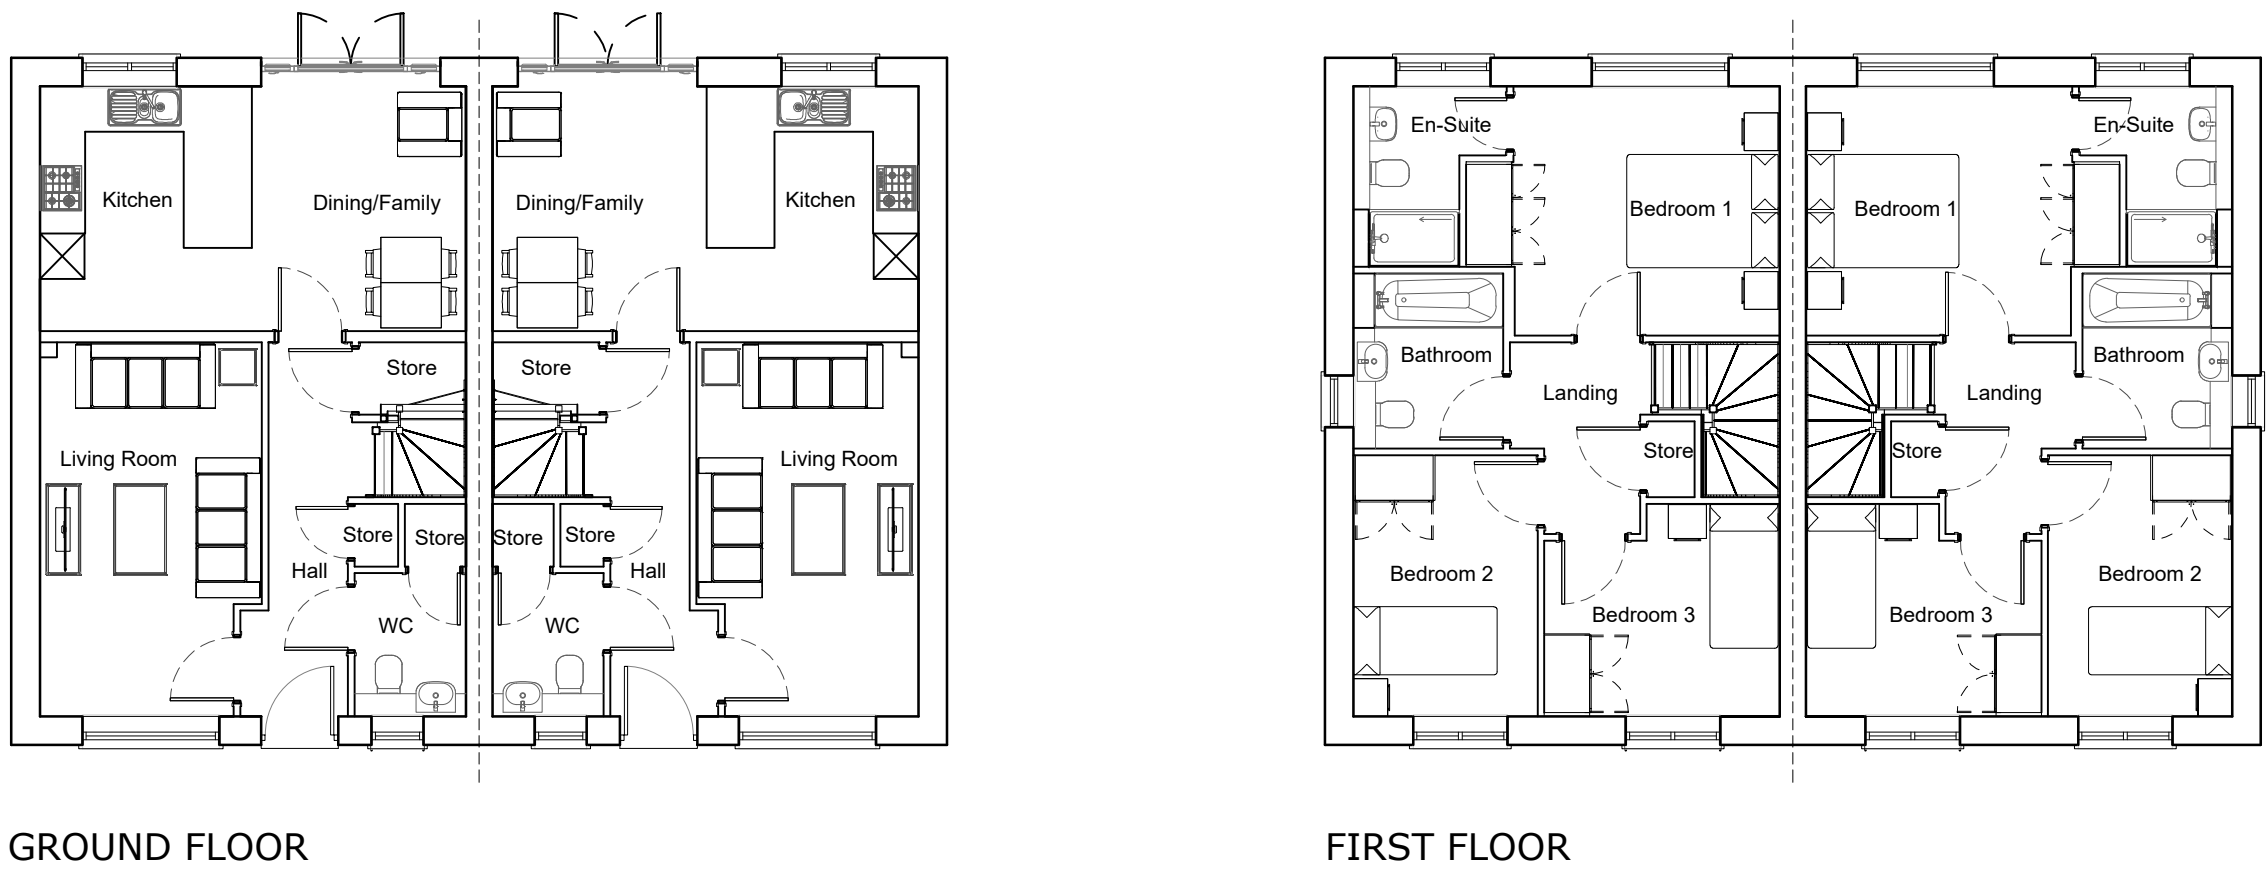


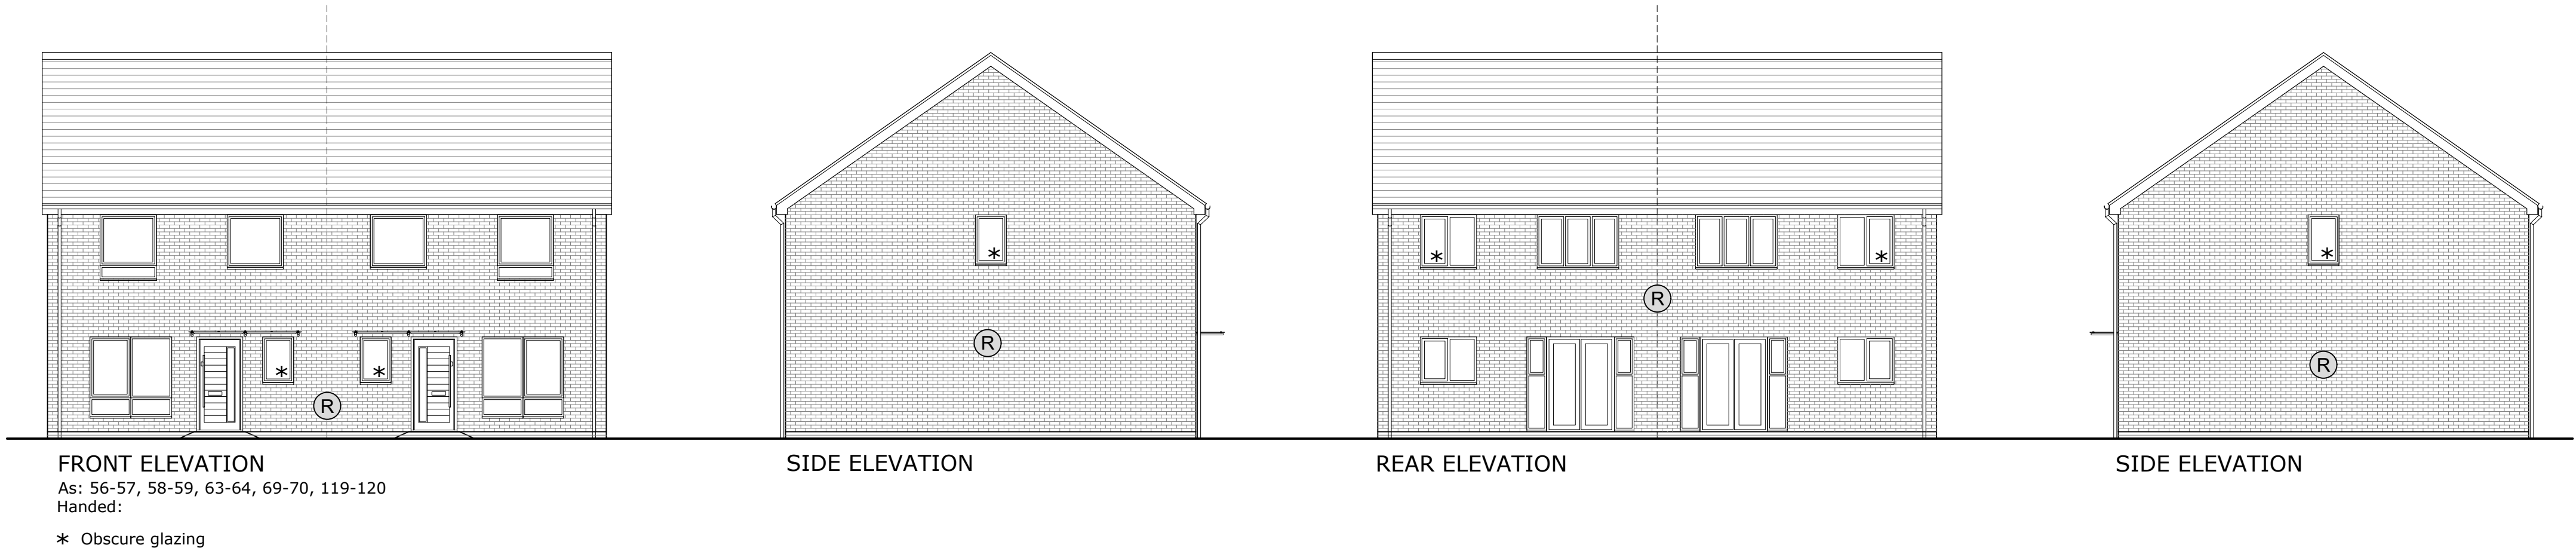

FACING MATERIALS KEY

G

Grey Brick

R

Red Brick

B

Buff Brick

W

Weatherboarding

C

Cladding

Note: For colours of materials
please refer to the Boundary &
Dwelling Materials Layout
(BDML 01 A)

CLIENT:

Bellway Homes Southern Counties

SITE:

Durrington Gasworks, Durrington

TITLE:

Coppersmith - Plans & Elevations

SCALE AT A1:

1:100

DATE:

20.04.26

DRAWN:

MD

CHECKED:

MD

PROJECT NO:

BSL-010

DRAWING NO:

CS-02

REVISION:

A