THIRD ANGLE PROJECTION

APPROX LOCATION OF
BIN STORAGE
NORTH SIDE OF BUILDING

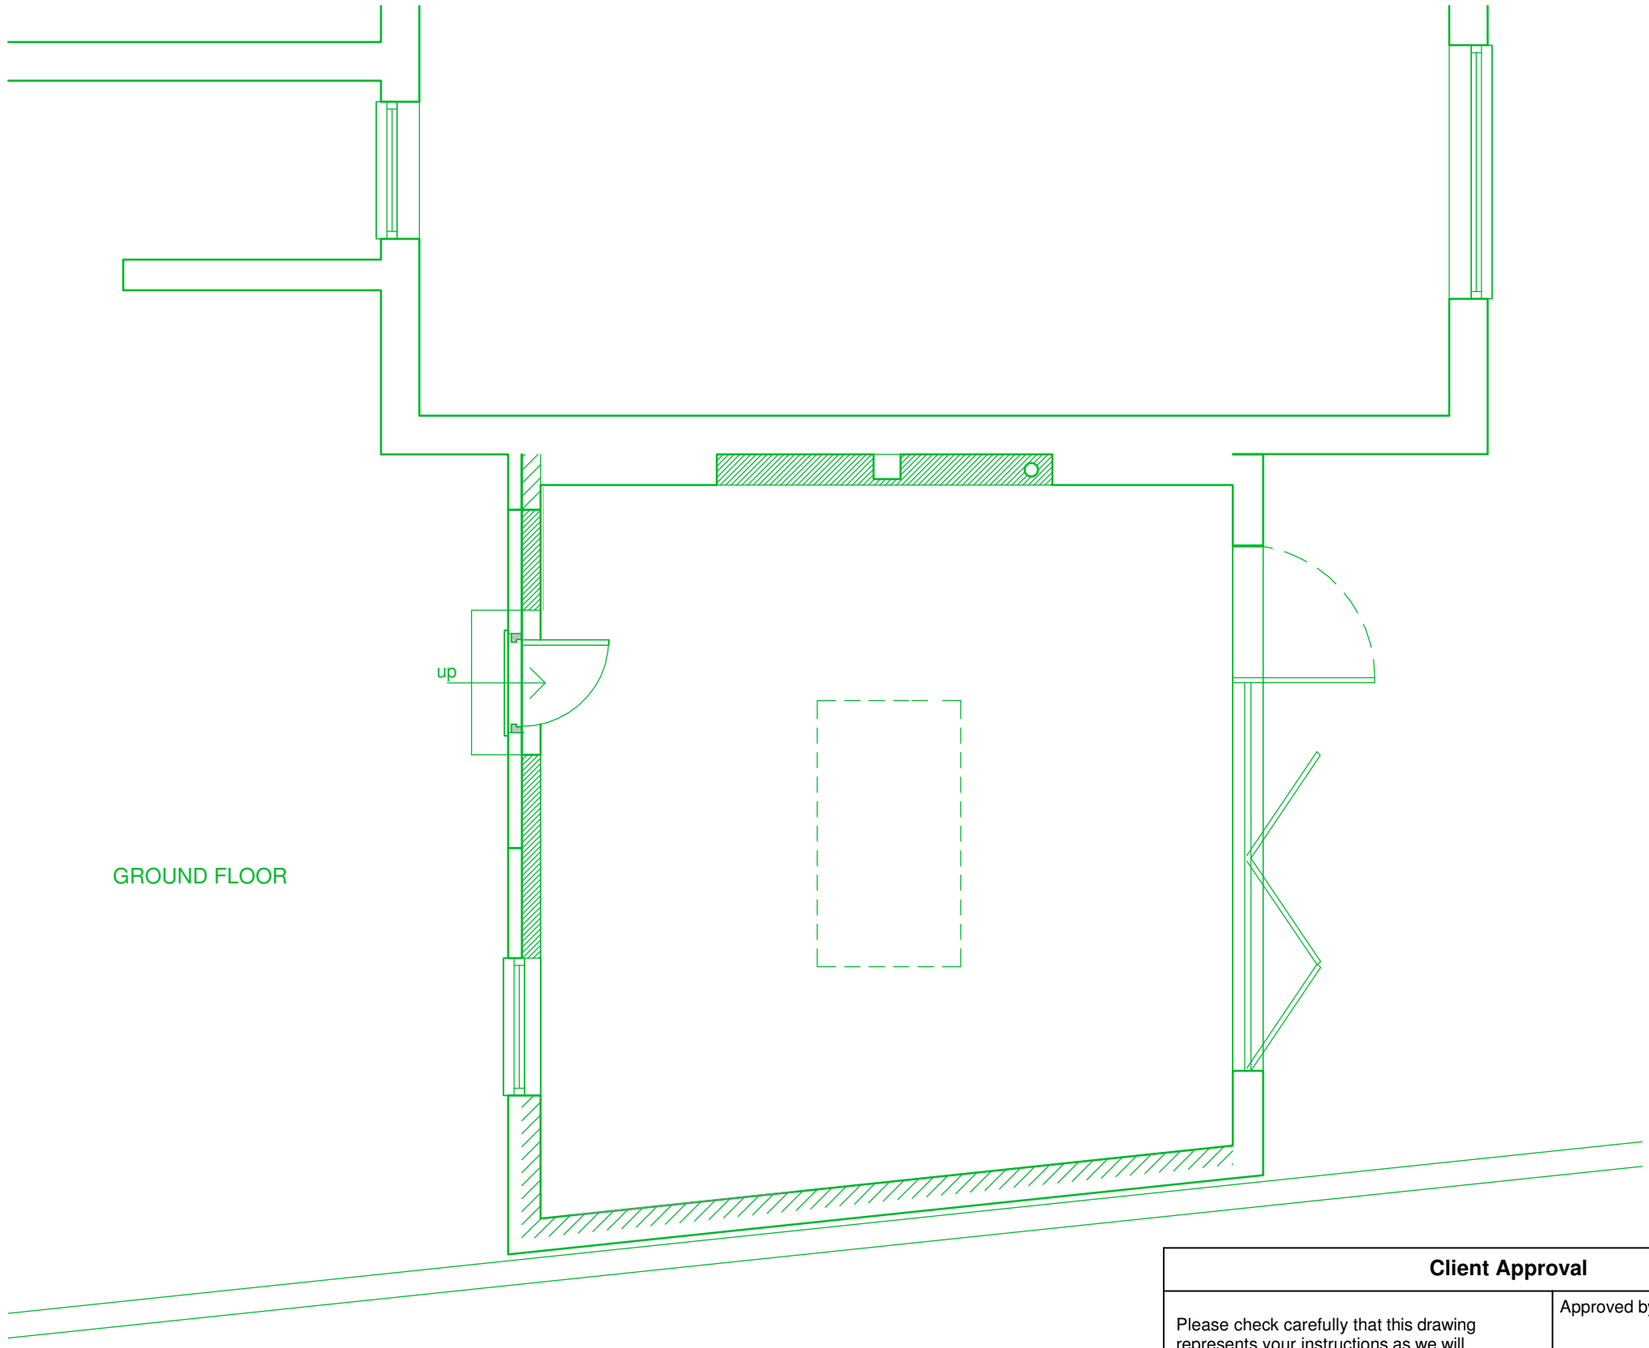


GROUND FLOOR

0m 5m

| | | |
|---|---|---|
| A | BIN LOCATION CHANGED | 23/12/2025 |
| REV | DETAILS | DATE |

CLIENT
EC FOOD & WINE

TITLE
PROPOSED KITCHEN LAYOUT
BIN STORAGE LOCATION

| | |
|---|---|
| DRG. No 19243-L-2 | REV A |
| CHECKED BY | DATE |
| DRAWN BY ACO | DATE 18/11/2025 |
| SCALE 1:50 | SHEET SIZE A3 |

**Client Approval**

Please check carefully that this drawing represents your instructions as we will manufacture from information contained herein. Liability cannot be accepted for errors or ommissions once this drawing has been accepted and production begun. By signing you are also agreeing to our terms and conditions, which are available upon request

Approved by

Signature

Date

target catering equipment

Manufactured by Pedrette Engineering Ltd
Unit 1, Ashville Trading Estate, Off Bristol Road
Gloucester, GL2 5EU
TEL: 01452 410447 FAX: 01452 410471
email: engineering@targetcatering.co.uk
web: www.targetcatering.co.uk

© Pedrette Engineering Ltd
This drawing is the property of Pedrette Engineering Ltd and it must not be copied, reproduced, or divulged to anyone without written permission