

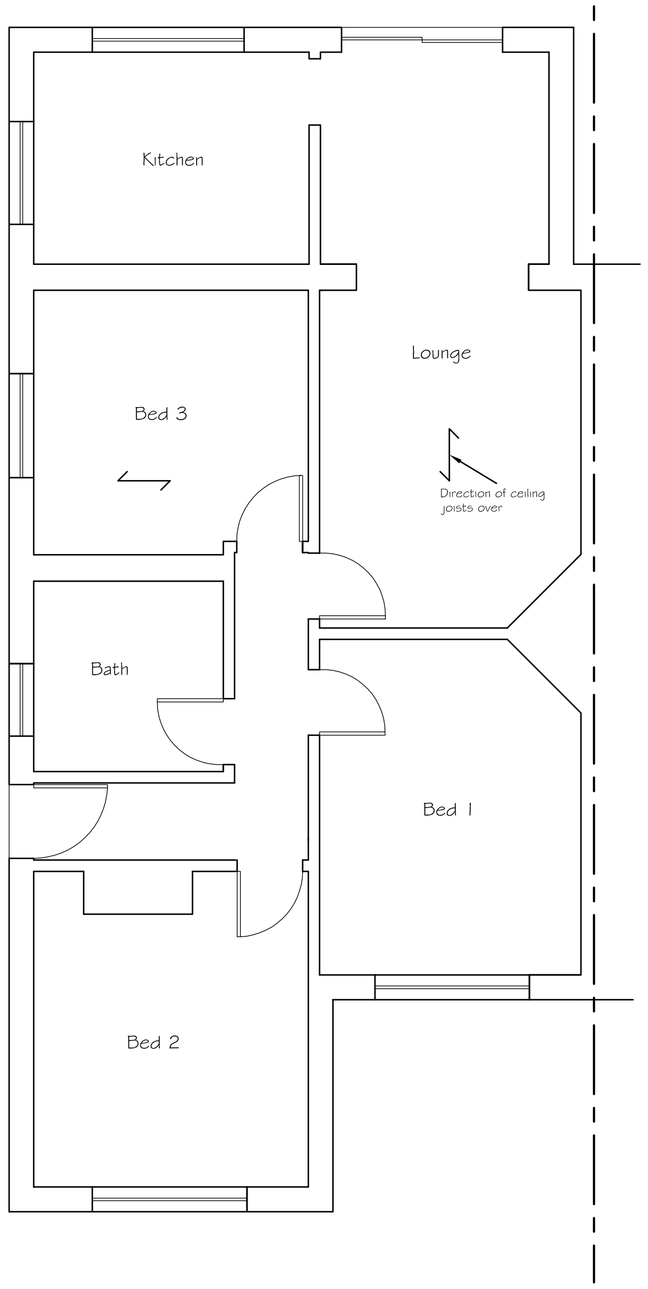



Existing Ground Floor Plan

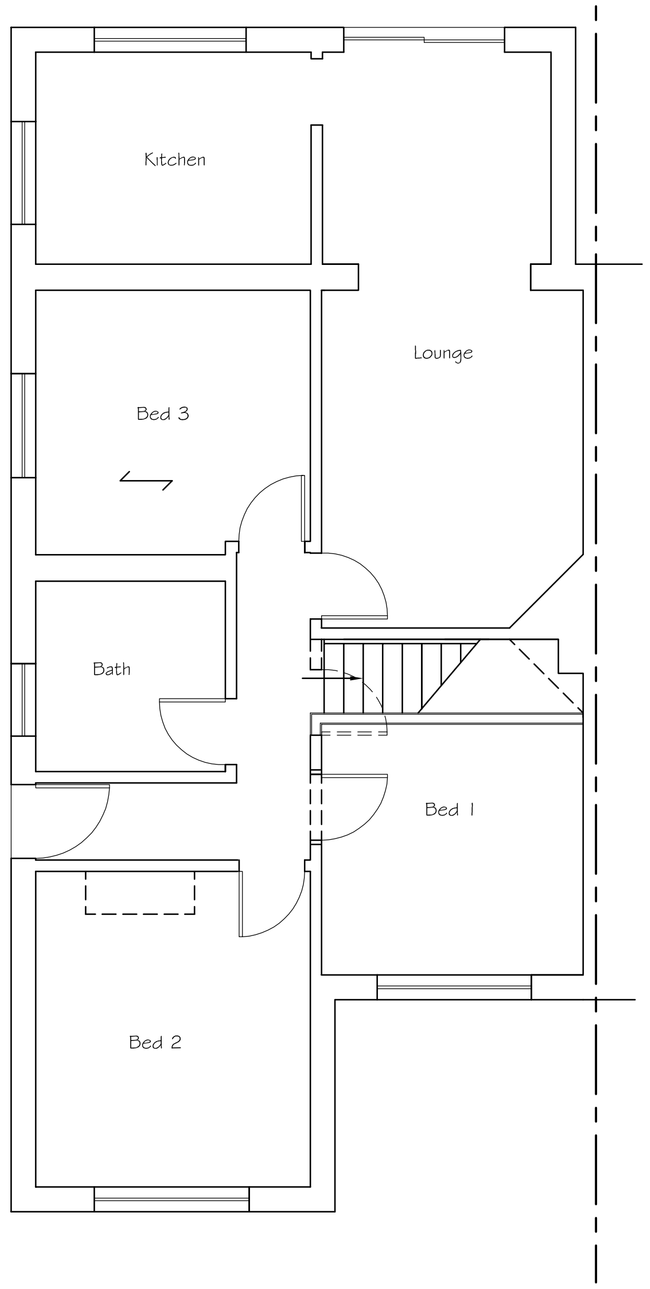

Proposed Ground Floor Plan

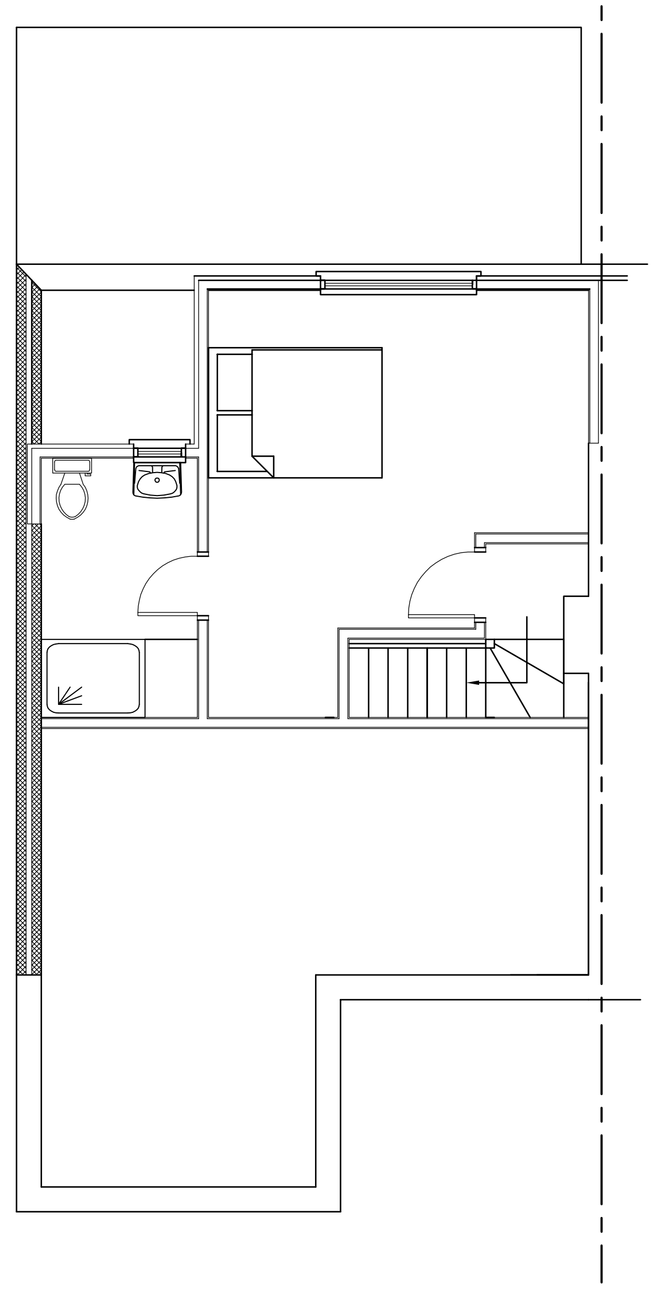

Proposed First Floor Plan

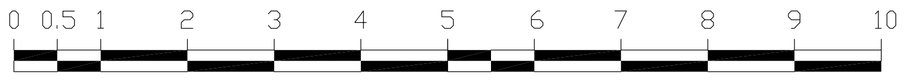

SCALE 1:50

Tony Rogers
Building Consultants
Address: 40 Dawn Crescent, Upper Beeding
West Sussex, BN44 3WH
Telephone: 01903 815225 Fax: 01903 815225

Rev.	Date:	Revision Description:

Client: Mr & Mrs G Copper

Address: 24 West Lane
Lancing
West Sussex
BN15 9RS

Project: Proposed room in roof with hip to gable and rear dormer

Scale: 1:50
Paper Size A1

Date: November 2019

Drawing No: 19/1391/01

Drawn By: AWR

Revision: