




Existing Side (South) Elevation

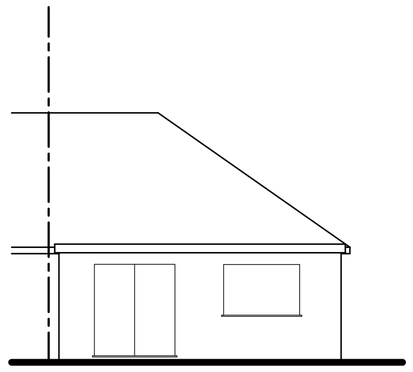

Existing Rear (West) Elevation

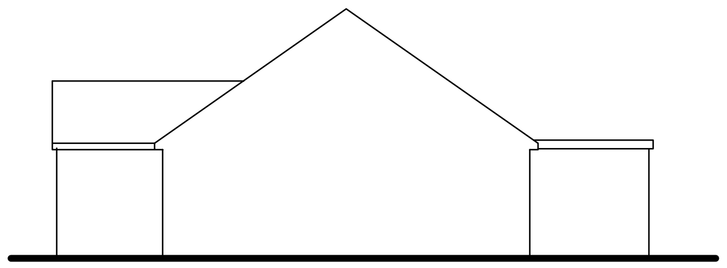


Existing Side (North) Elevation

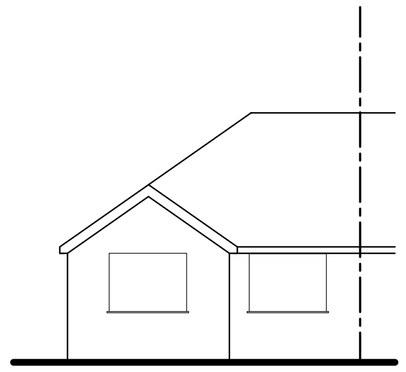


Existing Front (East) Elevation




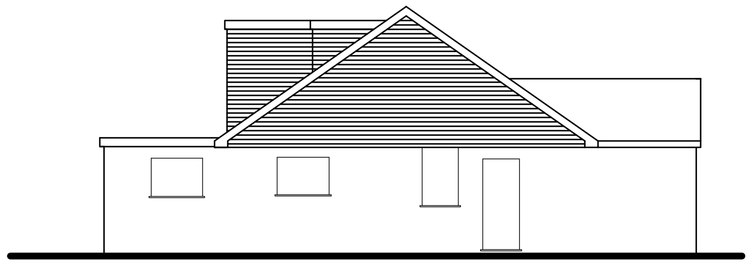


Proposed Side (South) Elevation

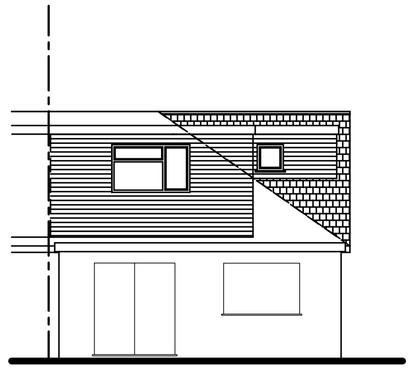

Proposed Rear (West) Elevation

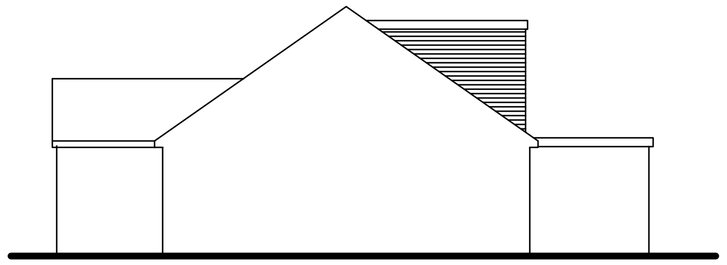


Proposed Side (North) Elevation

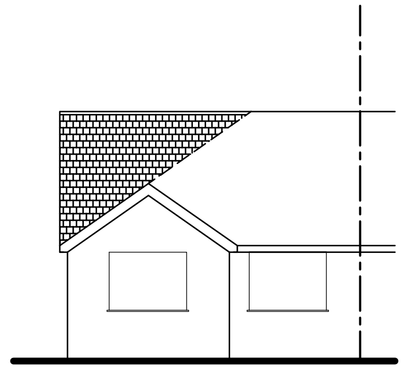


Proposed Front (East) Elevation



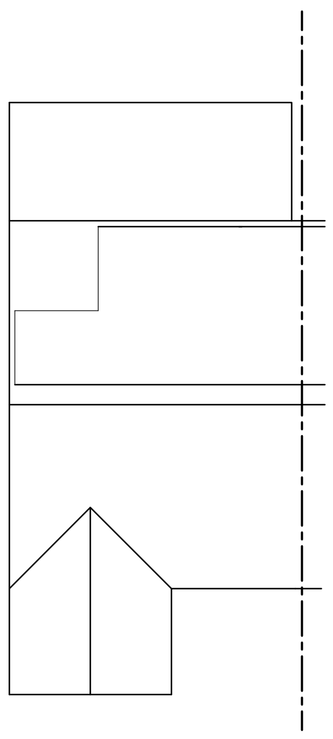

Proposed Roof Plan

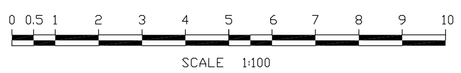

Tony Rogers
Building Consultants
Address: 40 Dawn Crescent, Upper Beeding
West Sussex, BN44 3WH
Telephone: 01903 815225 Fax: 01903 815225

Rev.	Date:	Revision Description:

Client: Mr & Mrs G Copper

Address: 24 West Lane
Lancing
West Sussex
BN15 9RS

Project: Proposed room in roof with hip to gable and rear dormer

Scale: 1:100
Paper Size A1

Date: November 2019

Drawing No: 19/1391/02

Drawn By: AWR

Revision: